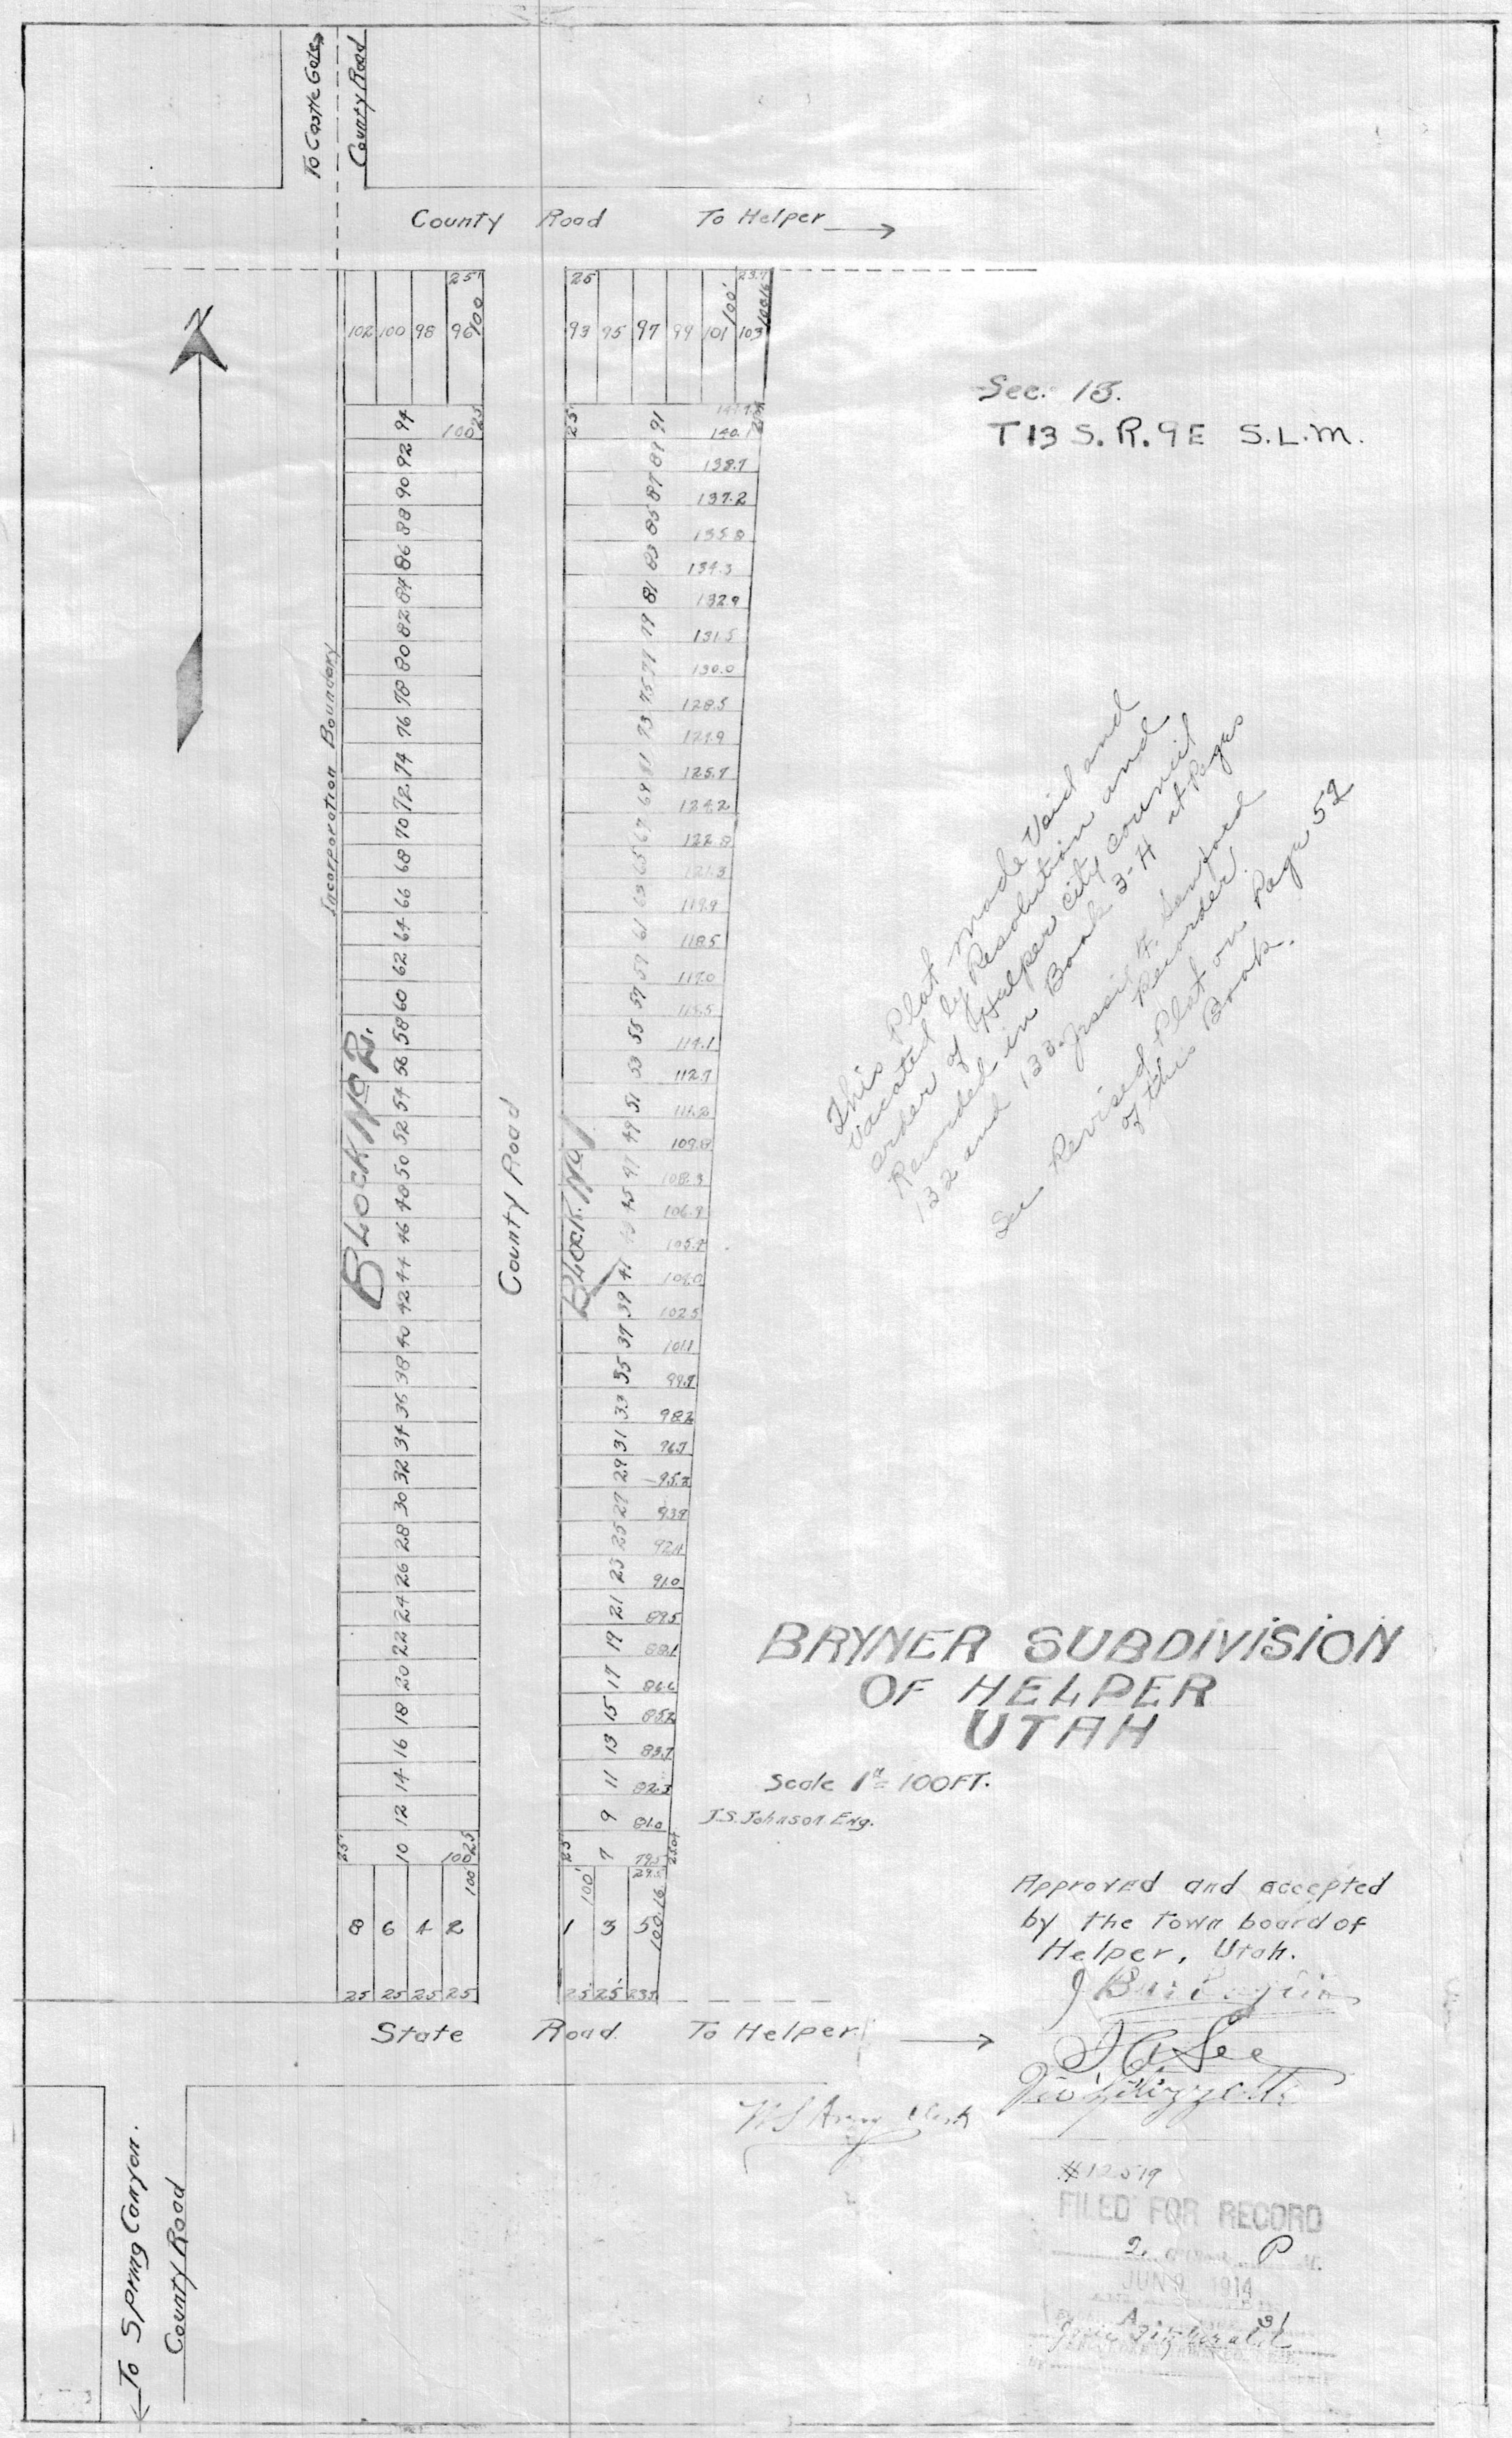
To Castle Gate County Road
County Road To Helper
Sec. 15.
T13 S. R. 9E S.L.M.
N
Incorporation Boundary
Block No 2.
County Road
Block No 1
State Road To Helper
To Spring Canyon County Road
102 100 98 96
93 95 97 99 101 103
8 6 4 2
1 3 5

BRYNER SUBDIVISION OF HELPER UTAH

Scale 1" = 100 FT.

J. S. Johnson Eng.

Approved and accepted by the town board of Helper, Utah.

J. A. Lee

W. S. [illegible] Clerk

#12579
FILED FOR RECORD
2 O'Clock P M.
JUN 9 1914
[illegible] Fitzgerald

This Plat made Void and Vacated by Resolution and order of Helper city council Recorded in Book 3-H at Pages 132 and 133. Jessie H. Sanford Recorder.

See Revised Plat on Page 52 of this Book.