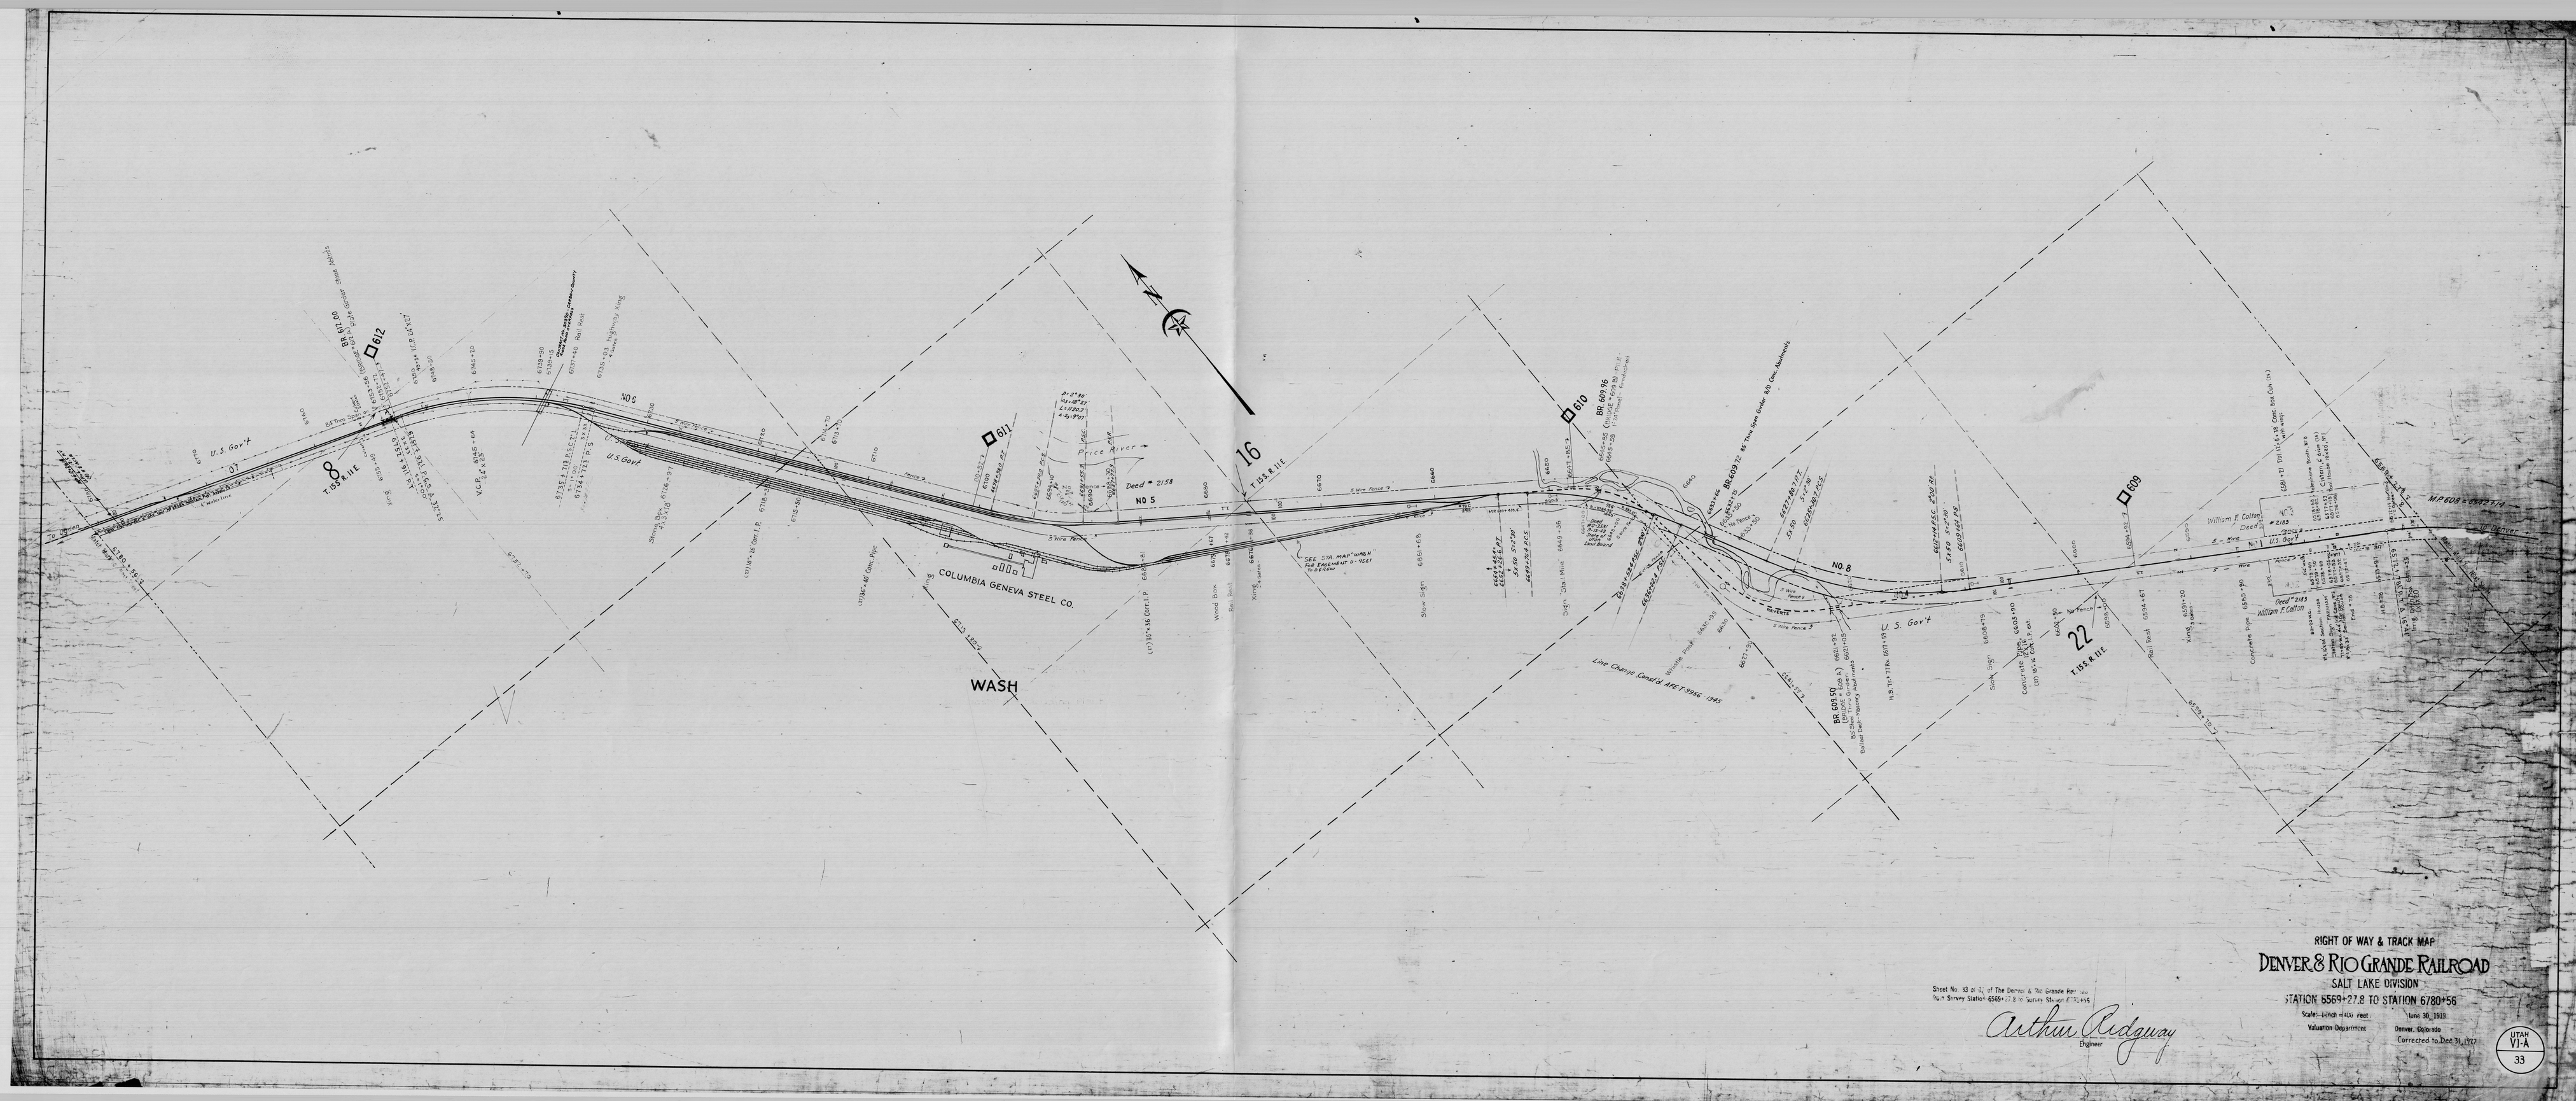
RIGHT OF WAY & TRACK MAP
DENVER & RIO GRANDE RAILROAD
SALT LAKE DIVISION
STATION 5569+27.8 TO STATION 6780+56
Scale—Inch equals 1 foot
Valuation Department
June 30, 1918
Denver, Colorado
Corrected to Dec 31, 1917
Arthur Ridgway
Engineer
UTAH
VI-A
33
COLUMBIA GENEVA STEEL CO.
WASH
Price River
Deed # 2158
NO 5
NO 8
T.15 S. R.11 E.
T.15 S. R.12 E.
U.S. Gov't
William F. Colton
Deed # 2183
William F. Colton
Deed # 2183
William F. Colton
Low Change Canal Id. AFE T-3996, 1945
M.P. 608 = 0+00 = 17.4
BR 608.32
BR 609.96
BR 609.50
BR 610.00
612
611
610
609
8
16
22