ENGINEER'S CERTIFICATE

State of Utah }
County of Carbon } SS.

I, F. S. Dunlevy, a Civil Engineer of Price, Utah, appointed by the City Council of Price City, Carbon County, State of Utah, to survey and Plat into Blocks, Lots, Streets and Alleys, a certain tract of land located within the Corporate Limits of said City and Owned by the City of Price, Utah, the same to be known as the "First Addition" to Price City, do hereby certify that the said tract of land was surveyed by me in July 1921, and platted into Blocks, Lots, Streets, and Alleys, and that this Map is a full, true and correct Map of the tract of Land proposed to be embraced within this Plat with the dimensions, sizes and Field Notes as shown thereon; that the land embraced within this Plat is located within the S½ of the SE¼ of the NW¼, the S½ of the SW¼ of the NE¼, the N½ of the SW¼, and the N½ of the SE¼, all of Section 16, Township 14 South, Range 10 East of the S.L.B. & M., that Steel pins have been erected for monuments as shown on this plat; that this plat comprises blocks: 1-2-3-4-5-6 & 7, and is to be hereafter known as the "First Addition" to Price City, Utah.

F. S. Dunlevy
Engineer.

Subscribed and Sworn to before me this 6th day of September A.D. 1921.

J. M. Hammond
Notary Public.

My Commission Expires
Jan-2-1922

Residing at Price Utah

Approved, Accepted, and Ordered filed by the Mayor and City Council, of Price City, Carbon County, Utah, in regular Session this 6th day of Sept A.D. 1921.

L. Lauritzen
Mayor.

Attest:- Geo. E. Ockey
City Recorder

State of Utah }
County of Carbon } SS

I, Geo. E. Ockey, City Recorder in and for Price City, Utah, do hereby Certify that the foregoing is a true and correct Copy of the "Plat of "First Addition" to Price City, as the same appears on file in this office and approved by the Mayor and City Council of Price Utah.

Geo. E. Ockey
City Recorder.

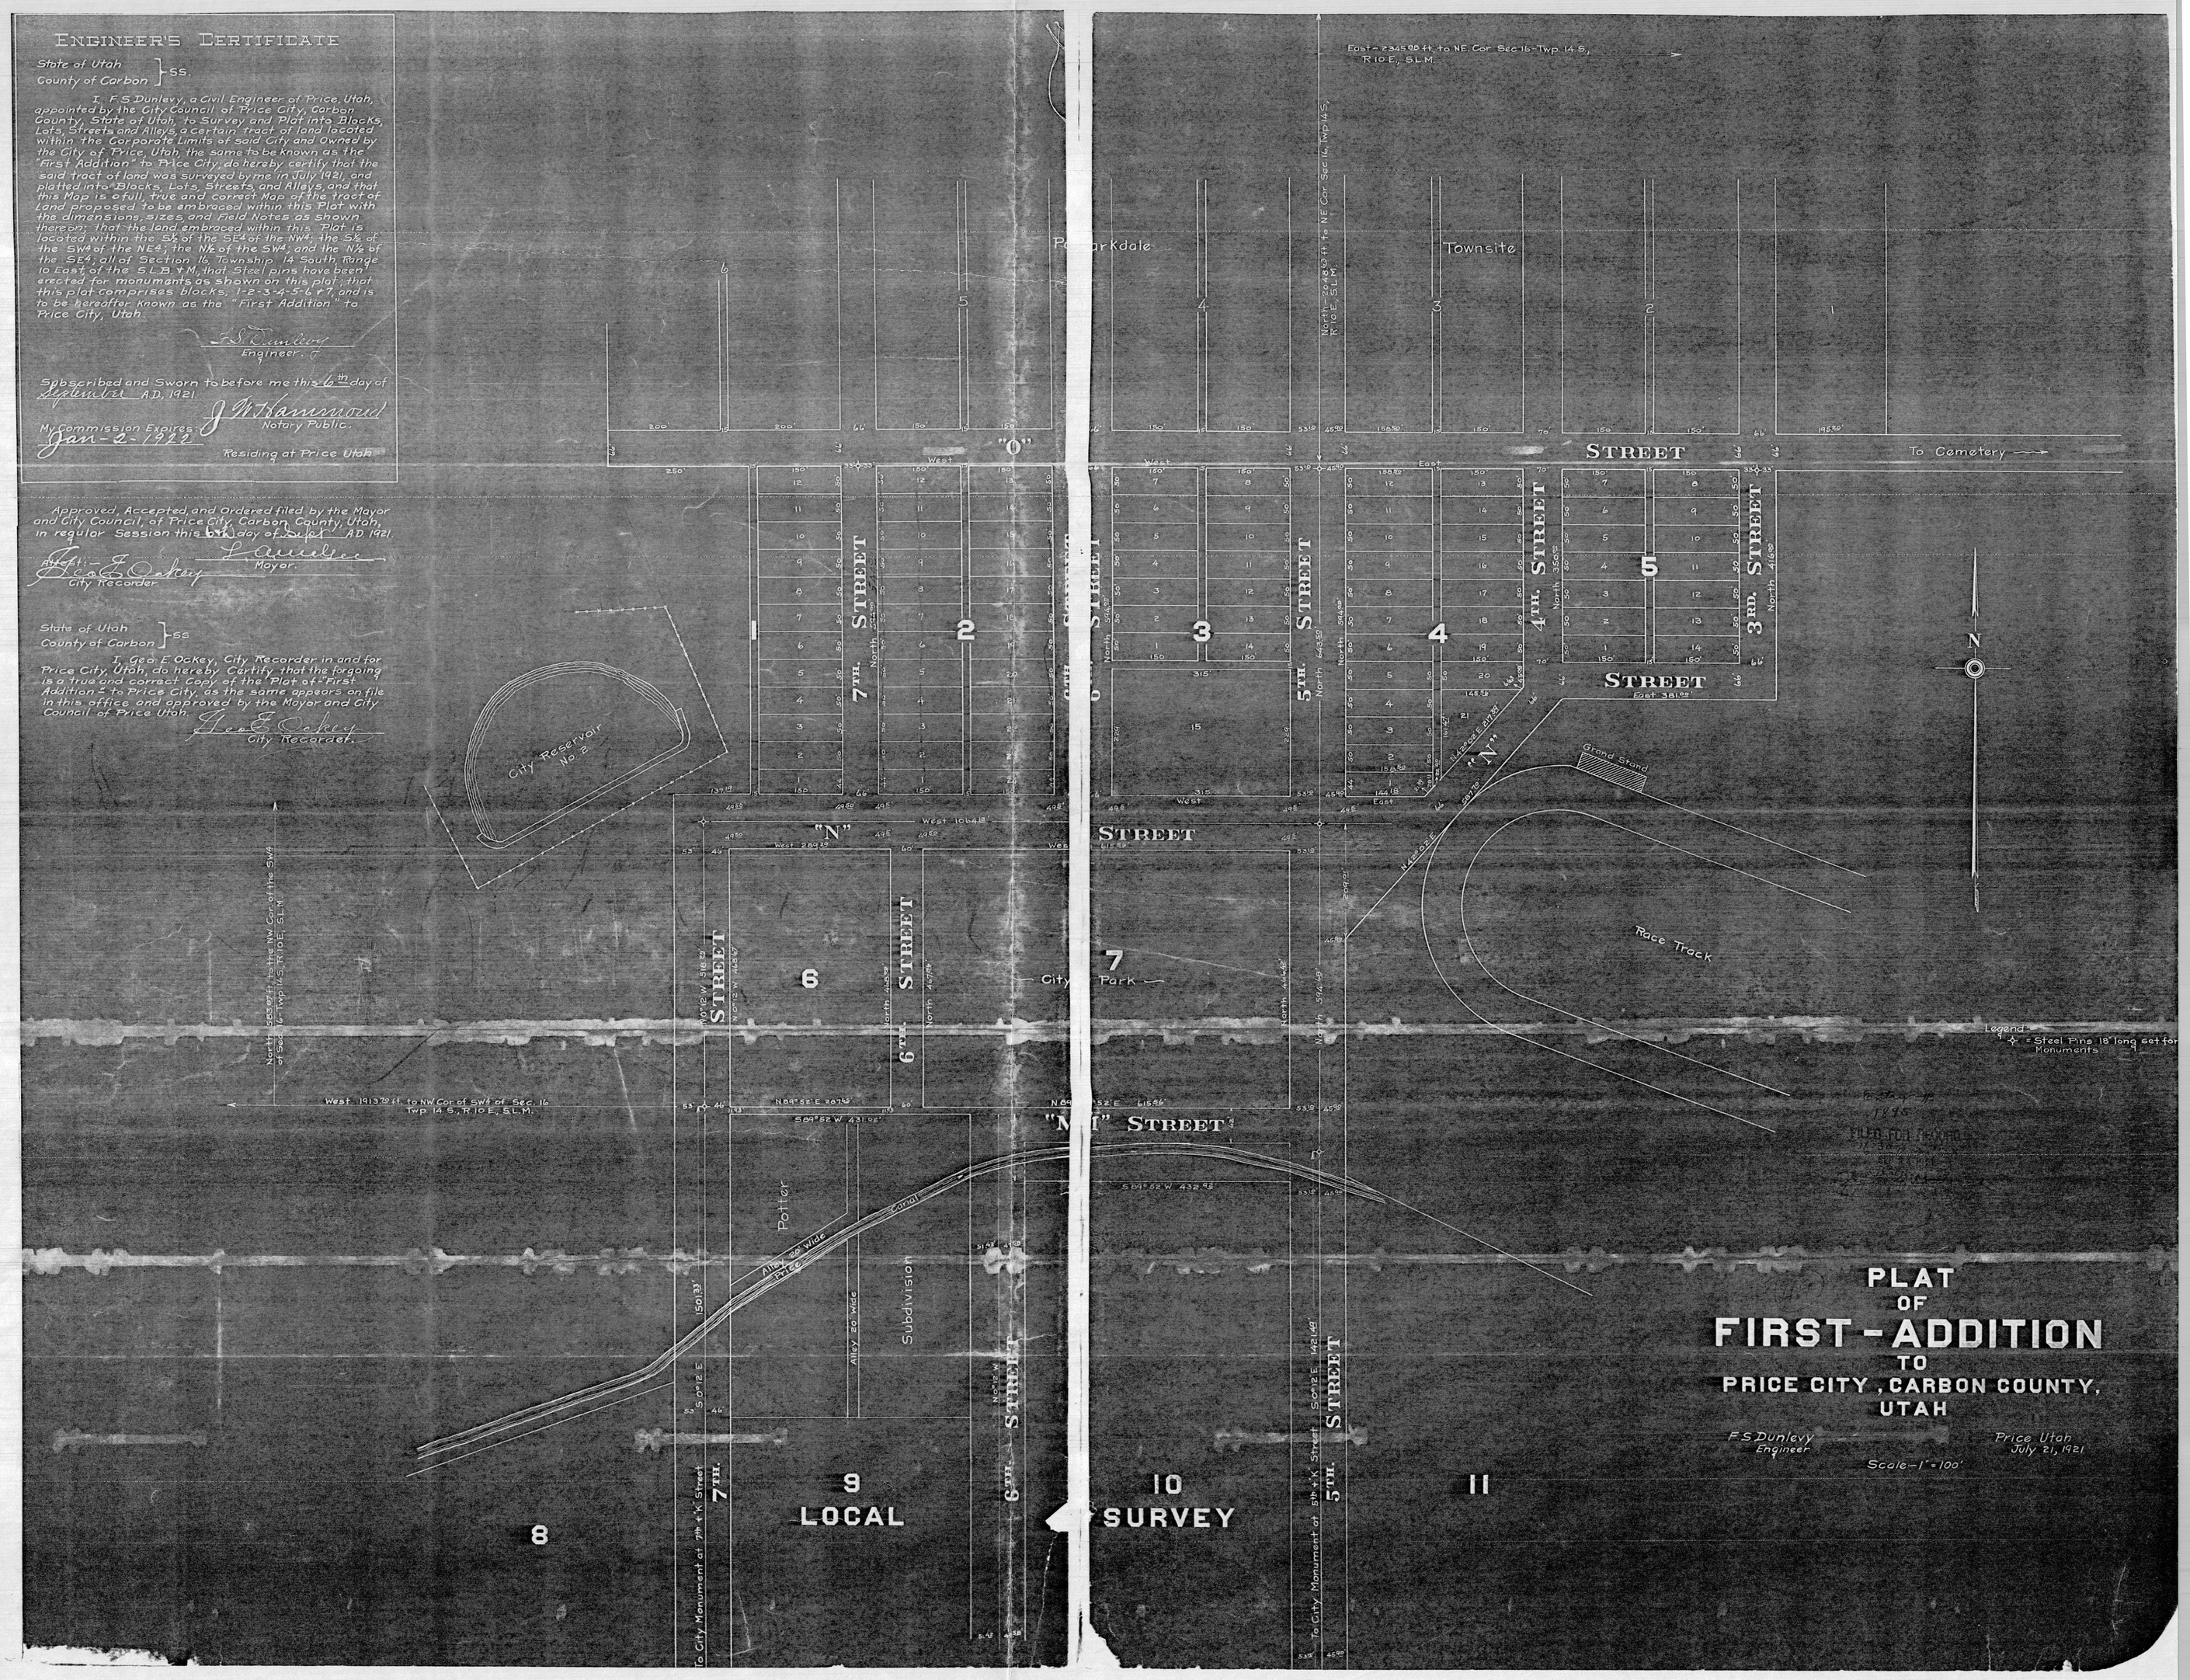

FIRST ADDITION