PLAT OF
PRICE-RIVER-VIEW
PRICE CITY
UTAH

SCALE 1" = 100'

SURVEYORS CERTIFICATE

State of Utah } S.S
County of Carbon

I R J Turner Surveyor of Carbon County do hereby Certify that this Plat is a true representation of a parcel of ground described as Follows: Beginning at a Point 660 East and 178.42 South of the Center of Section 21 Twp 14 S R 10 E S L M Thence South 114.58 Thence W 660 Th S 1068.32 Th W 1320. Thence S 1071.42 Th E 2640 Th N 2640 Th W 437.33 Th N 995.58 Thence N 57 13 W 264.25 To Place of beginning Containing 13.92 Acres more or less. And that all lots & blocks streets and alleys are of the Exact dimensions designated on this Plat and that this Plat is to be known as Price River View And that by Authority of the Owners I have Subdivided the above described Land as shown on this Plat.

R J Turner
Surveyor of Carbon Co

Subscribed & Sworn to before me this 16th day of April 1912

Evelyn Jones
Deputy Clerk

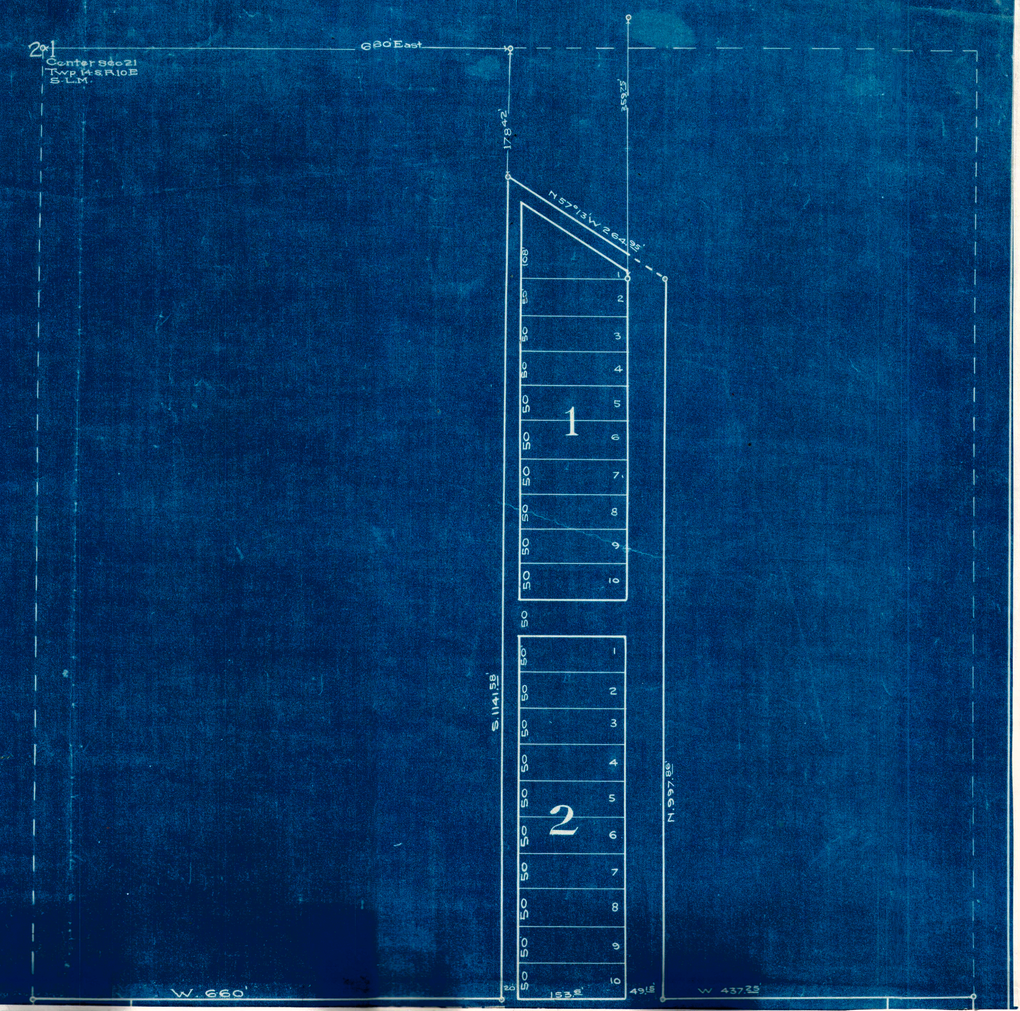

OWNERS DEDICATION

State of Utah } SS
County of Carbon

Be it Known by these Presents that I the undersigned Owner of the lands described in the above Surveyors Certificate And as shown on this Plat do hereby Grant and dedicate to the Public Forever, a perpetual Easement of Right-of-way over all Streets and Alleys as shown on this Plat And that by my Authority this Plat was made named & designated

Effie Wilson

On this 16 day of April 1912 personally Appeared before me _____ the signer of the above instrument who duly acknowledged that he executed the same

Evelyn Jones
County Clerk

By _____ Deputy

Approved By the board of County Commissioners in regular session this 1st day of May 1912

Attest H H Thomas Chairman
Barlow Rudolph Commissioner
_____ Commissioner

X 12646
Filed for Record
8 P
Aug 1 1932

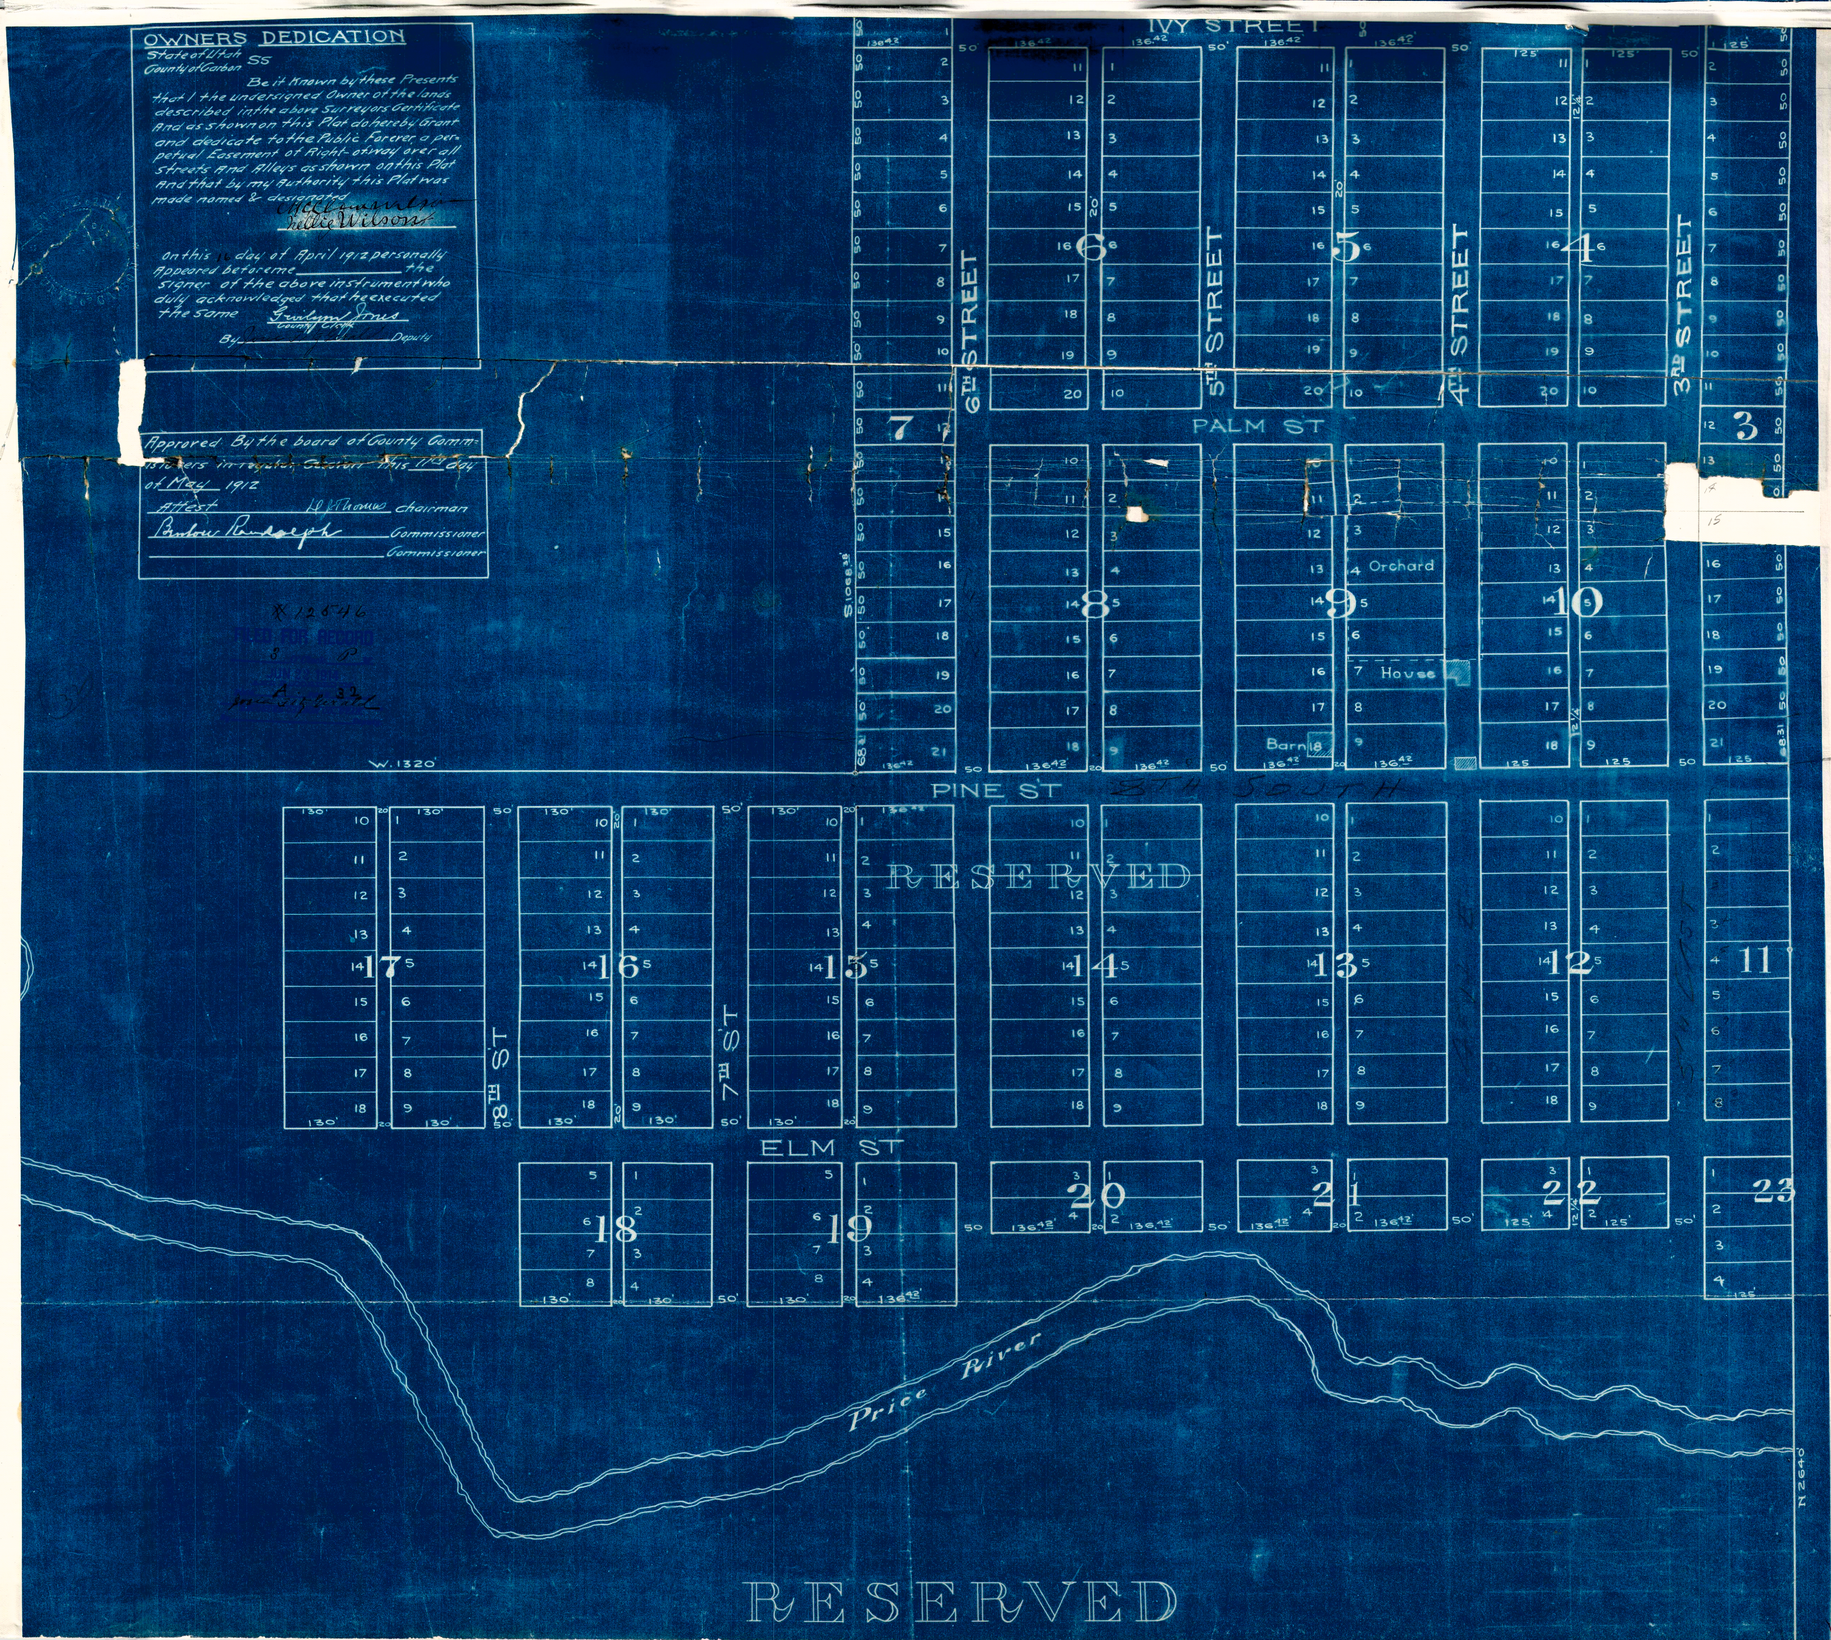

32