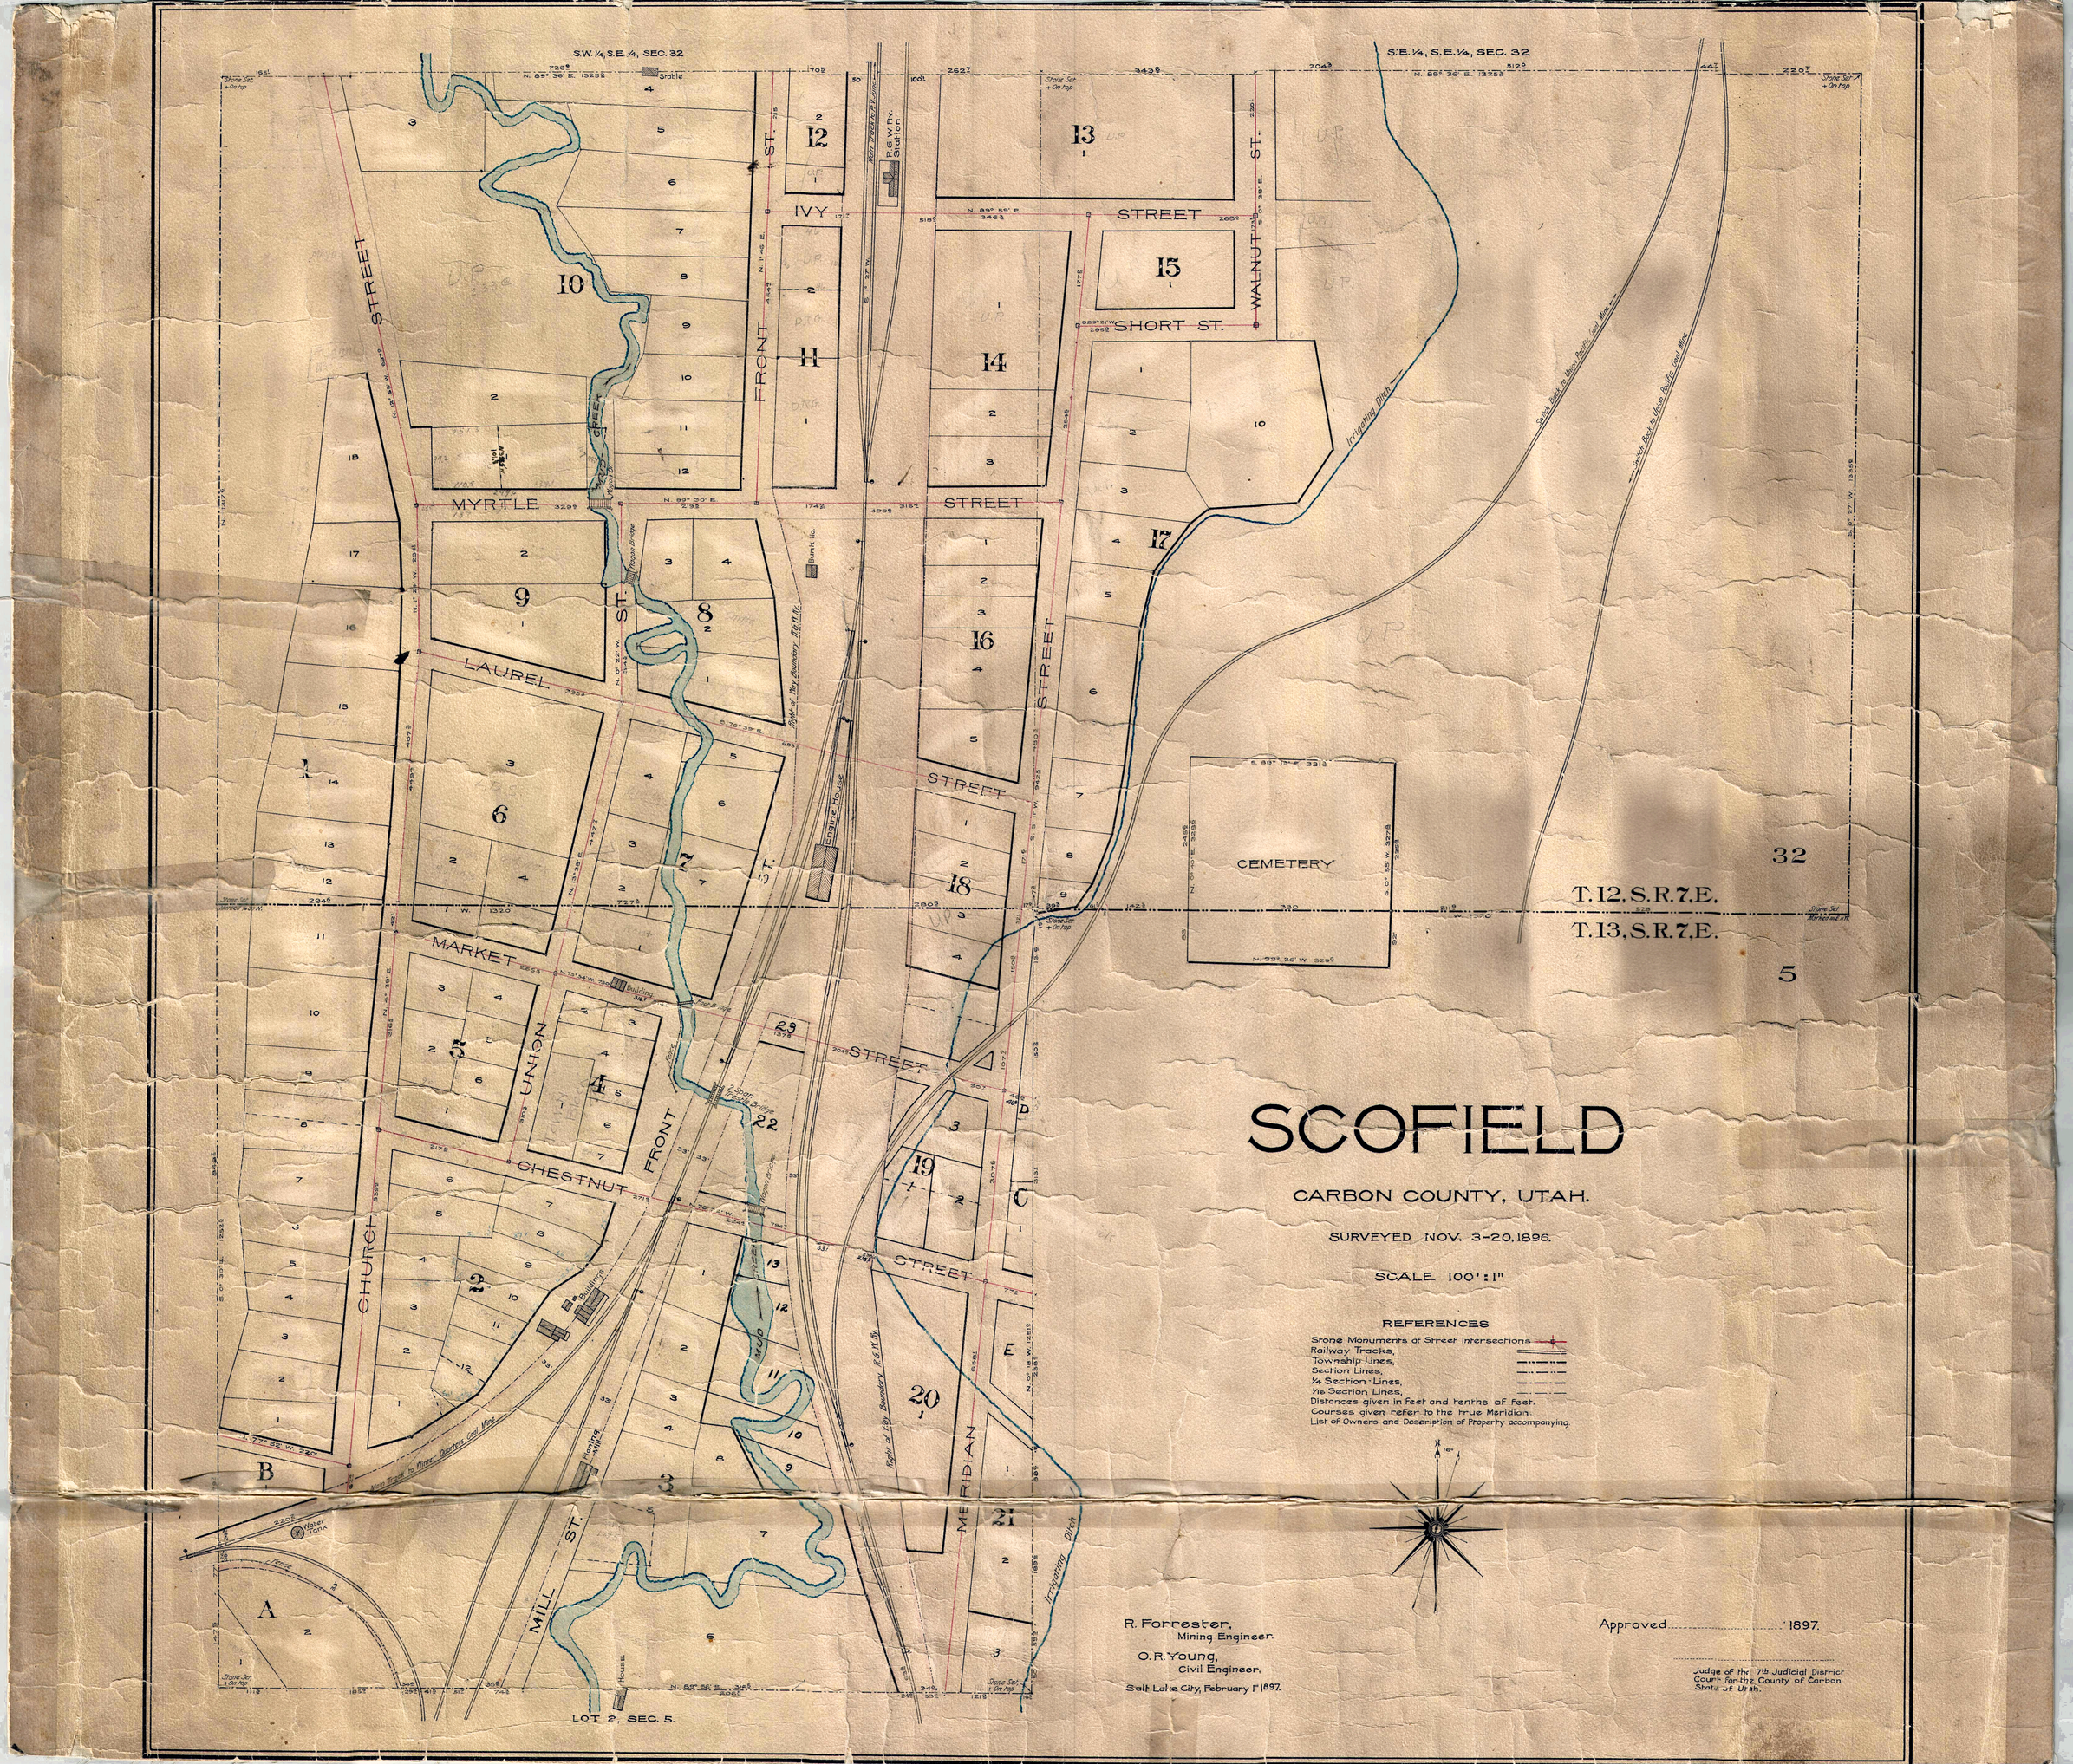
SCOFIELD
CARBON COUNTY, UTAH.
SURVEYED NOV. 3-20, 1896.
SCALE 100' : 1"
REFERENCES
Stone Monuments at Street Intersections
Railway Tracks,
Township Lines,
Section Lines,
¼ Section Lines,
1/16 Section Lines,
Distances given in feet and tenths of feet.
Courses given refer to the true Meridian.
List of Owners and Description of Property accompanying.
R. Forrester,
Mining Engineer.
O. R. Young,
Civil Engineer.
Salt Lake City, February 1st 1897.
Approved ..... 1897.
Judge of the 7th Judicial District Court for the County of Carbon State of Utah.
S.W. ¼, S.E. ¼, SEC. 32
S.E. ¼, S.E. ¼, SEC. 32
T. 12, S. R. 7, E.
T. 13, S. R. 7, E.
LOT 2, SEC. 5.
STREET
FRONT ST.
WALNUT ST.
IVY
SHORT ST.
MYRTLE
LAUREL
MARKET
UNION
CHESTNUT
CHURCH
MILL ST.
MERIDIAN
CEMETERY
Irrigating Ditch
Mud Creek
Wagon Bridge
Foot Bridge
Stable
Bunk Ho.
Engine House
Building
Pumping Mill
Water Tank
R.G.W. Ry. Station
Main Track R.G.W. Ry.
Right of Way Boundary R.G.W. Ry.
Spur Track to Minor Bourke's Coal Mine
Spur Track to Union Pacific Coal Mine
Stone Set + On top
Stone Set Marked with N.