A.L.T.A./A.C.S.M. LAND TITLE SURVEY FOR
PACIFICORP
(UTAH POWER & LIGHT COMPANY)

CARBON COUNTY, UTAH
SECTIONS 1 & 12, T. 13 S., R. 9 E., S.L.B.&M. & SECTION 6, T. 13 S., R. 10 E., S.L.B.&M.
SHEET 3 OF 10

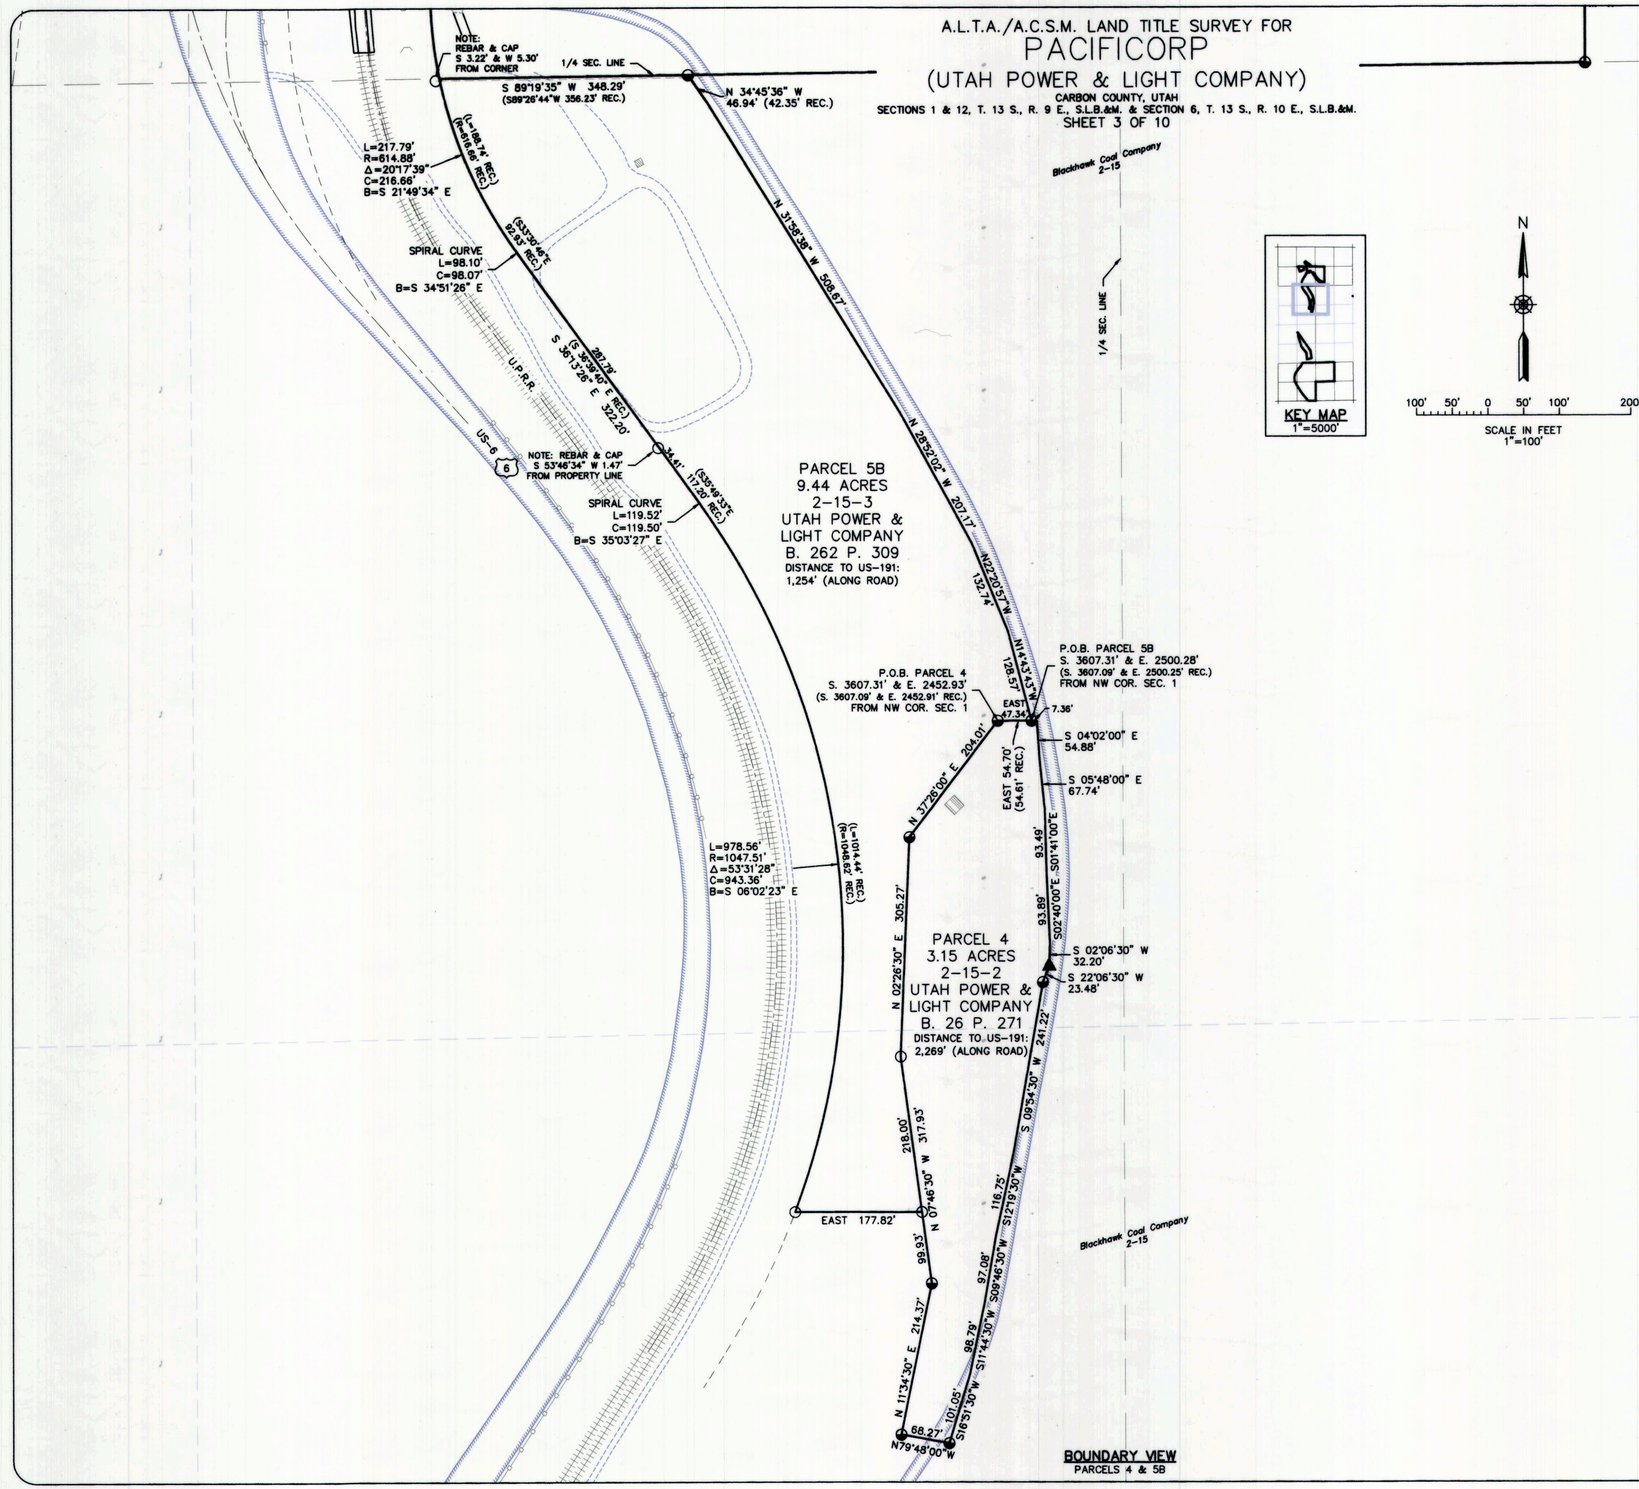

BOUNDARY VIEW
PARCELS 4 & 5B

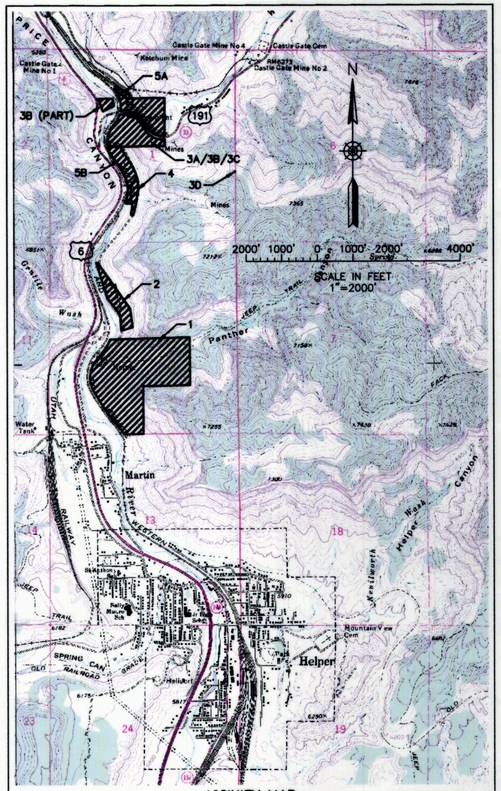

VICINITY MAP
1" = 2000'

SEE SHEET 1 FOR LEGEND AND OVERALL MAP.

TORGERSEN ENGINEERING
180 N. 100 E. SUITE E
RICHFIELD, UTAH 84701
OFFICE (435) 893-0061
FAX (435) 896-8797

A.L.T.A./A.C.S.M. LAND TITLE SURVEY FOR
PACIFICORP
(UTAH POWER & LIGHT COMPANY)

CARBON COUNTY, UTAH
SECTIONS 1 & 12, T. 13 S., R. 9 E., S.L.B.&M. & SECTION 6, T. 13 S., R. 10 E., S.L.B.&M.

SURVEY BY: GTT DATE: 12/03/2013	DRAWING BY: GTT DATE: 12/04/2013	CHECKED BY: RKT DATE: 12/04/2013
SHEET 3 OF 10	1311RMP-CP (Rev. 1)	

EAST FILE COMP IRVINE, CA
3 OF 10
#591

Ent 823356 Bk 0815 Pg 0562

#591