Ent 117622 Bk 620 Pg 298
Date: 06-JUN-2006 8:15AM
Fee: $10.00 Check
Filed By: SR
SHARON MURDOCK, Recorder
CARBON COUNTY CORPORATION
For: SUNRISE ENGINEERING

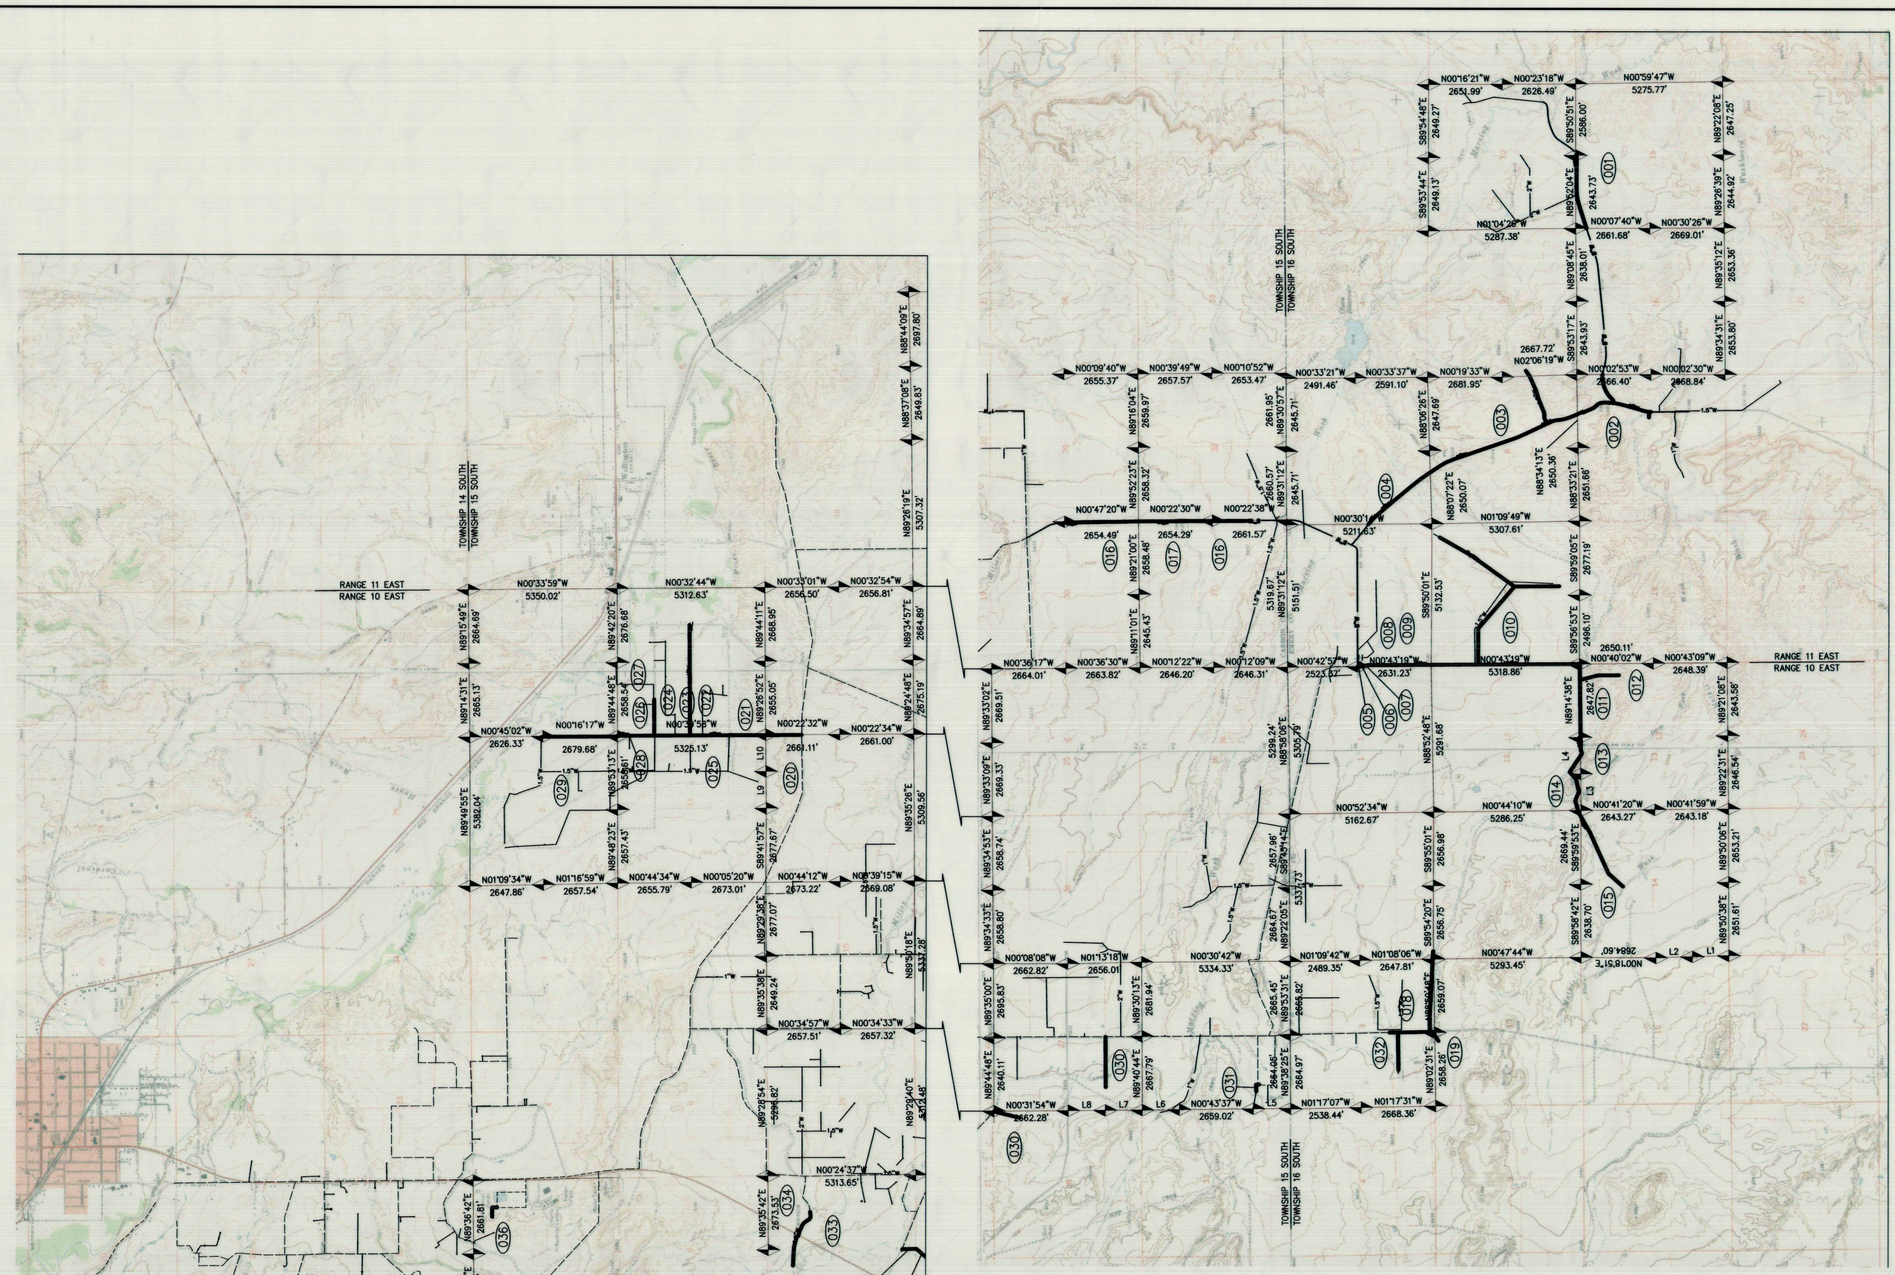

SCALE 1" = 2640'

NO.	GRANTOR	GRANTEE
001	USA	PERMIT
002	USA	PERMIT
003	USA	PERMIT
004	USA	PERMIT
005	KELLY & DUANE QUINN	PRWID
006	BUTCHER, ETAL	PRWID
007	WILLIAM & KRIKIT BUTCHER	PRWID
008	WILLIAM MARSING LIVESTOCK, INC.	PRWID
009	LOLA MAE MARSING EASTON FAMILY LP	PRWID
010	LOLA MAE MARSING EASTON FAMILY LP	PRWID
011	CHURCH OF JESUS CHRIST OF LDS	PRWID
012	USA	PERMIT
013	GLEN & MARVIN HANSEN	PRWID
014	CHURCH OF JESUS CHRIST OF LDS	PRWID
015	MATHIS LAND, INC.	PRWID
016	UTAH POWER & LIGHT COMPANY	PRWID
017	RICHARD EARL & ARLENE POWELL	PRWID
018	JOHN & RITA FIELD FAMILY TRUST	PRWID
019	USA	PERMIT
020	WELLINGTON CITY	PRWID
021	SHANE & KRISTEN CAMPBELL	PRWID
022	LeVERN & RUTH YOUNG	PRWID
023	SAMMY & BEGONA RABY	PRWID
024	RAYMA J. DAVES-DRAPER TRUST	PRWID
025	ROY & PEGGY CAMPBELL	PRWID
026	GARY & ELISE HALL	PRWID
027	GARY & MARY SCOW	PRWID
028	JERRY & CAROL MOGENSEN	PRWID
029	JOHN & SUZAN CRITCHLOW	PRWID
030	KEVIN & KATHLEEN COTNER	PRWID
031	DANIEL LEE SWANK	NICK SAMPINO
032	JOHN & RITA FIELD FAMILY TRUST	UP&L
033	LAURA J GOSS	PRWID
034	STATE TRUST LANDS	PRWID
035	USA	PERMIT
036	CARBON COUNTY	WOOLSTENHULME
037	ARTHER M. WILLIAMS TRUST, ETAL	LARUE PETITTI
038	CARBON COUNTY	STATE OF UTAH
039	USA	PERMIT

LINE TABLE		
LINE	BEARING	LENGTH
L1	N01°47'49"W	1309.37'
L2	N01°47'49"W	1309.37'
L3	N89°19'05"E	1321.40'
L4	N89°07'36"E	1321.01'
L5	N00°42'38"W	1329.50'
L6	N00°45'26"W	1329.39'
L7	N00°31'44"W	1331.97'
L8	N00°31'29"W	1331.12'
L9	N89°18'06"E	1331.29'
L10	N89°19'01"E	1330.63'

SURVEYOR'S CERTIFICATE

I, DALE J. ROBINSON, DO HEREBY CERTIFY THAT I AM A PROFESSIONAL LAND SURVEYOR, AND THAT I HOLD LICENSE NUMBER 189369 AS PRESCRIBED UNDER THE LAWS OF THE STATE OF UTAH, AND THAT A SURVEY OF THE PROPERTY DESCRIBED HEREON WAS PERFORMED BY ME OR UNDER MY DIRECTION, AND THAT THIS PLAT CORRECTLY DEPICTS THE FINDINGS OF THAT SURVEY.

REV NO.	COMMENT	DATE

LICENSED LAND SURVEYOR
8/17/05
No. 189369
DALE J. ROBINSON
STATE OF UTAH

SUNRISE ENGINEERING
12227 SOUTH BUSINESS PARK DRIVE, SUITE 220
DRAPER, UT 84020
TEL 801.523.0100 · FAX 801.523.0990
www.sunrise-eng.com

NARRATIVE

THE PURPOSE OF THIS SURVEY IS TO LOCATE CONTROLLING MONUMENTS AND PREPARE LEGAL DESCRIPTIONS FOR EASEMENTS FOR THE IMPROVEMENTS PROPOSED BY CARBON CANAL COMPANY FOR THE LIVESTOCK WINTER WATER PROJECT.

THE BASIS OF BEARING FOR THIS PROJECT IS NAD83 UTAH CENTRAL COORDINATE SYSTEM IN US SURVEY FEET. ALL DISTANCES ARE GRID.

RECORD OF SURVEY

CARBON CANAL COMPANY
LIVESTOCK WINTER WATER PROJECT
SURVEY CONTROL & EASEMENT SUMMARY

SEI NO.	SURVEYED	DRAWN	CHECKED	SHEET NO.	
01413	BC	DJR	DJR	1 of 1	05-013

E&S FILE COPY IRVINE, CA
EN 22
432

W:\Carbon Canal Company\dwg\CCC-SRV.dwg Aug 17, 2005 8:49am drobinson