Ent 119173 Bk 627 Pg 466
Date: 31-AUG-2006 1:51PM
Fee: $10.00 Cash
Filed By: SR
SHARON MURDOCK, Recorder
CARBON COUNTY CORPORATION
For: ROBERT & EVELYN HILTON

LEGEND

• Indicates set 1" galvanized pipe tagged "LS 4608"

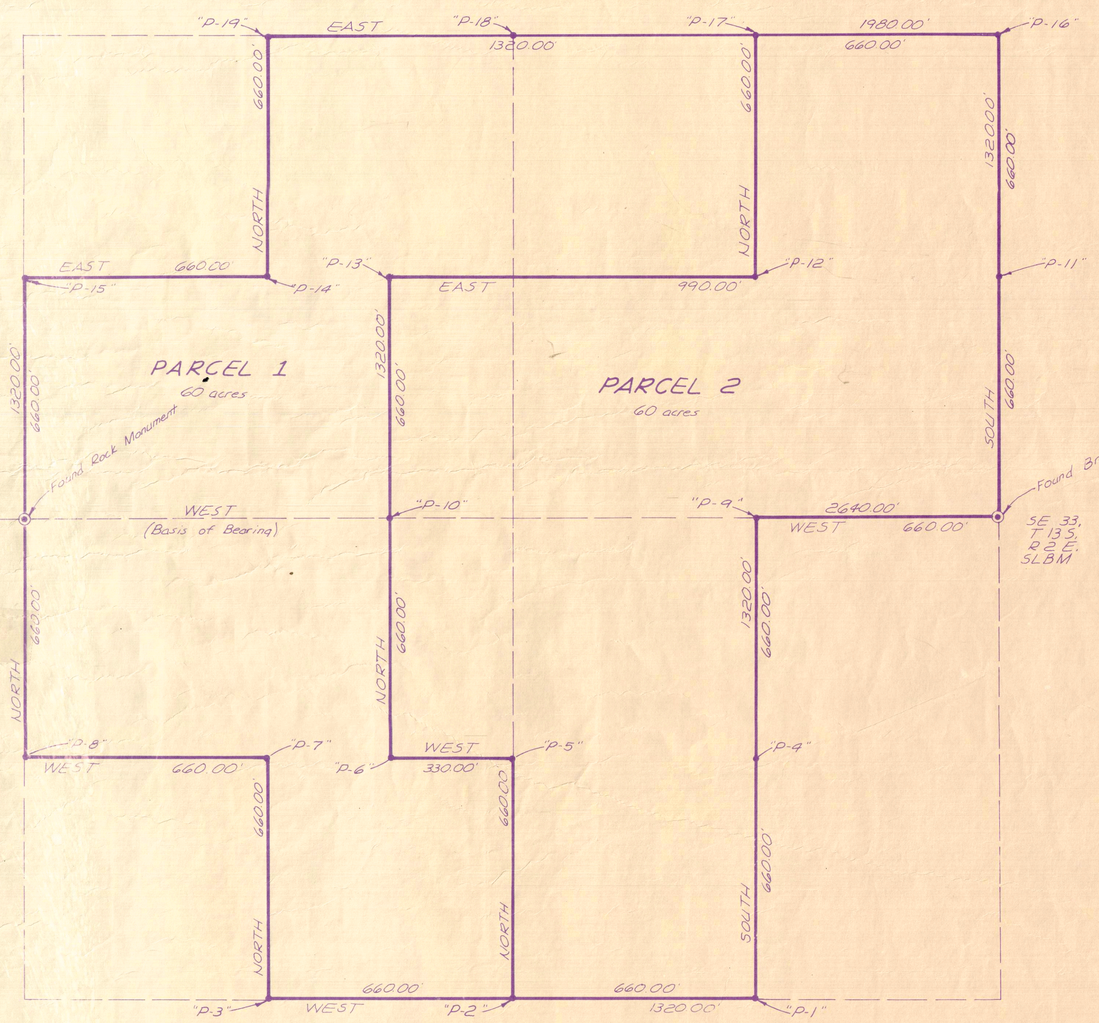

SURVEYOR'S CERTIFICATE

I, Donald Clair Allen, do hereby certify that I am a Registered Land Surveyor holding Certificate No. 4608, as prescribed by the laws of the State of Utah. I further certify that by the authority of Mr. Paul Jacob, a survey was performed by me on the parcel of land shown and described hereon, that monuments were set at the parcel corners as noted hereon, and that this plat and description are true and correct.

Donald Clair Allen, LS 4608

21 July, 1992
Date

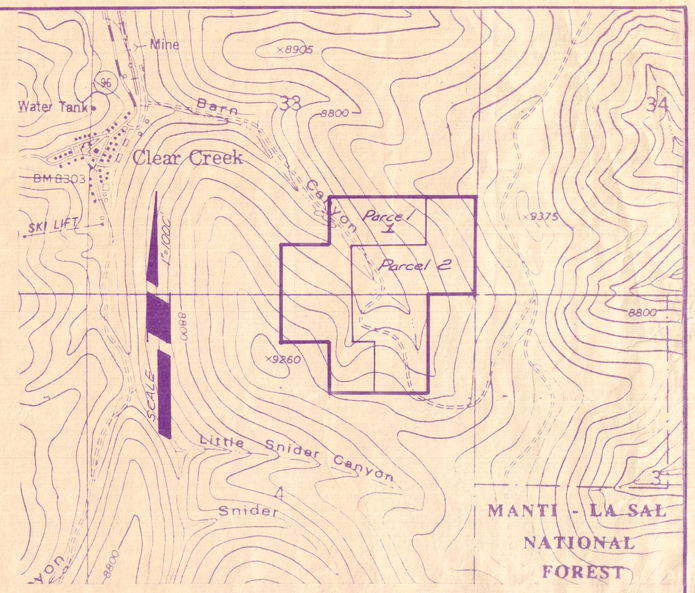

VICINITY MAP

BOUNDARY DESCRIPTION

PARCEL 1

West ½ of the Southeast ¼ of the Southwest ¼ of the Southeast ¼ of section 33, Township 13 South, Range 7 East;

Southwest ¼ of the Southwest ¼ of the Southeast ¼ of section 33, Township 13 South, Range 7 East;

Northwest ¼ of the Southeast ¼ of the Southeast ¼ of section 33, Township 13 South, Range 7 East;

Northeast ¼ of the Southwest ¼ of the Southeast ¼ of section 33, Township 13 South, Range 7 East;

Northwest ¼ of the Northwest ¼ of the Northeast ¼ of section 4, Township 14 South, Range 7 East,

Southeast ¼ of the Northwest ¼ of the Northeast ¼ of section 4, Township 14 South, Range 7 East;

West ½ of the Northeast ¼ of the Northwest ¼ of the Northeast ¼ of section 4, Township 14 South, Range 7 East.

Containing 60 acres

PARCEL 2

West ½ of the Northeast ¼ of the Northeast ¼ of section 4, Township 14 South, Range 7 East;

East ½ of the Northeast ¼ of the Northwest ¼ of the Northeast ¼ of section 4, Township 14 South, Range 7 East;

East ½ of the Southeast ¼ of the Southeast ¼ of section 33, Township 13 South, Range 7 East;

Southwest ¼ of the Southeast ¼ of the Southeast ¼ of section 33, Township 13 South, Range 7 East;

East ½ of the Southeast ¼ of the Southwest ¼ of the Southeast ¼ of section 33, Township 13 South, Range 7 East.

Containing 60 acres

BOUNDARY SURVEY
LANDS OF PAUL JACOB
CARBON COUNTY, UTAH

DESIGNED BY ____	**ALLEN CONSULTING SURVEYORS**	DRAWING NO. B-1
DRAWN BY LKG	532 North State Street	SHEET 1 OF 1
CHECKED BY DCA	Lindon, Utah 84042	PROJ. NO. 92067
SCALE 1" = 200'	785-0857	DATE July 1992

EARTH FILE CORP. IRVINE, CA
33-13-7 W-7
EM 22
EM 533