SURVEY	BOOK _____ PAGE _____

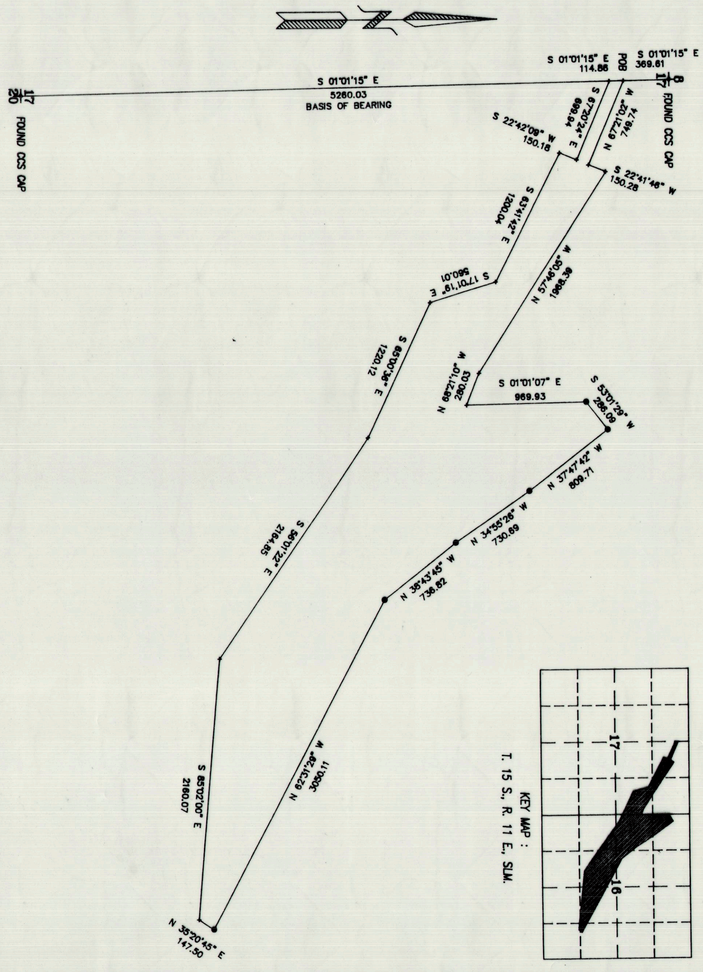

CERTIFICATE

I, [signature] A LISCENSED SURVEYOR,

HOLDING UTAH CERTIFICATE NO. 6108, DO HEREBY CERTIFY THAT THE PLAT SHOWN HEREON HAS BEEN PREPARED FROM A FIELD SURVEY MADE UNDER MY DIRECTION AND CORRECTLY SHOWS THE DIMENSIONS AND MONUMENTS OF THE PROPERTY DESCRIBED TO THE BEST OF MY KNOWLEDGE AND BELIEF.

LOCATION OF SURVEY:
Located within Sections 17 and 16, T.15 S., R. 11 E., SLM.

PROPERTY DESCRIPTION:

Beginning at a point which is S 01°01'15" E, 369.61 feet from the North quarter corner of Section 17, T. 15 S., R. 11 E., SLM., said point being on the centerline of said section 17; Thence S 01°01'15" E, 114.86 feet along said centerline; Thence S 67°20'24" E, 699.94 feet; Thence S 22°42'09" W, 150.18 feet; Thence S 63°41'42" E, 1200.04 feet; Thence S 17°01'19" E, 560.01 feet; Thence S 65°00'36" E, 1220.12 feet; Thence S 56°01'22" E, 2164.85 feet; Thence S 85°02'00" E, 2160.07 feet; Thence N 35°20'45" E, 147.50 feet; Thence N 62°31'29" W, 3050.11 feet; Thence N 38°43'45" W, 736.82 feet; Thence N 34°55'26" W, 730.69 feet; Thence N 37°47'42" W, 809.71 feet; Thence S 53°01'29" W, 286.09 feet; Thence S 01°01'07" E, 969.93 feet; Thence N 68°21'10" W, 280.03 feet; Thence N 57°46'05" W, 1968.39 feet; Thence S 22°41'46" W, 150.28 feet; Thence N 67°21'02" W, 749.74 feet to point of beginning.

Containing 124.19 acres more or less.

BASIS OF BEARING:
State plane grid bearing of S 01°01'15" E between the North quarter corner and the South quarter corner of Section 17, T. 15 S., R. 11 E., SLM.

PURPOSE OF SURVEY:
Surveyed at the request of Genwal Coal Company, to locate, monument, and describe the property shown to me in the field by Larry Johnson of Genwal Coal Company's Engineering department.

Survey was based on said State plane grid bearings and Section Corners found.

MONUMENTS SET:
● Denotes a #5 rebar with a 1" aluminum cap set on top marked J&T Eng. LMS RLS 6108 GP.

MONUMENTS FOUND:
+ Denotes a #4 rebar with a plastic cap set on top marked either BW or BTSW, set by Bruce T. S. Ware 15-April-1991.

+ Denotes Quarter Section corner. Found aluminum cap cast in concrete, set by Carbon County Surveyor in 1982 and marked accordingly.

SECTION	TOWNSHIP	RANGE	DATE	SCALE
17 , 16	T. 15 S.	R. 11 E.	27-SEP-93	1" = 600'
BLOCK	PLAT	SURVEY		DRAWN BY
				L.M.S.

LEE MONT SWASEY
REGISTERED LAND SURVEYOR
johansen & tuttle engineering inc.

SURVEY FOR
GENWAL COAL COMPANY
PO BOX 1201
HUNTINGTON UTAH 84528
WELLINGTON PROJECT PROPERTY SURVEY

OFFICE USE
LSB 37 P 8
SURVEY # 50-006-93
FILE ACAD12\DWGS\GENWALPS

EAGI FILE CORP. IRVINE, CA
EPH 34
55