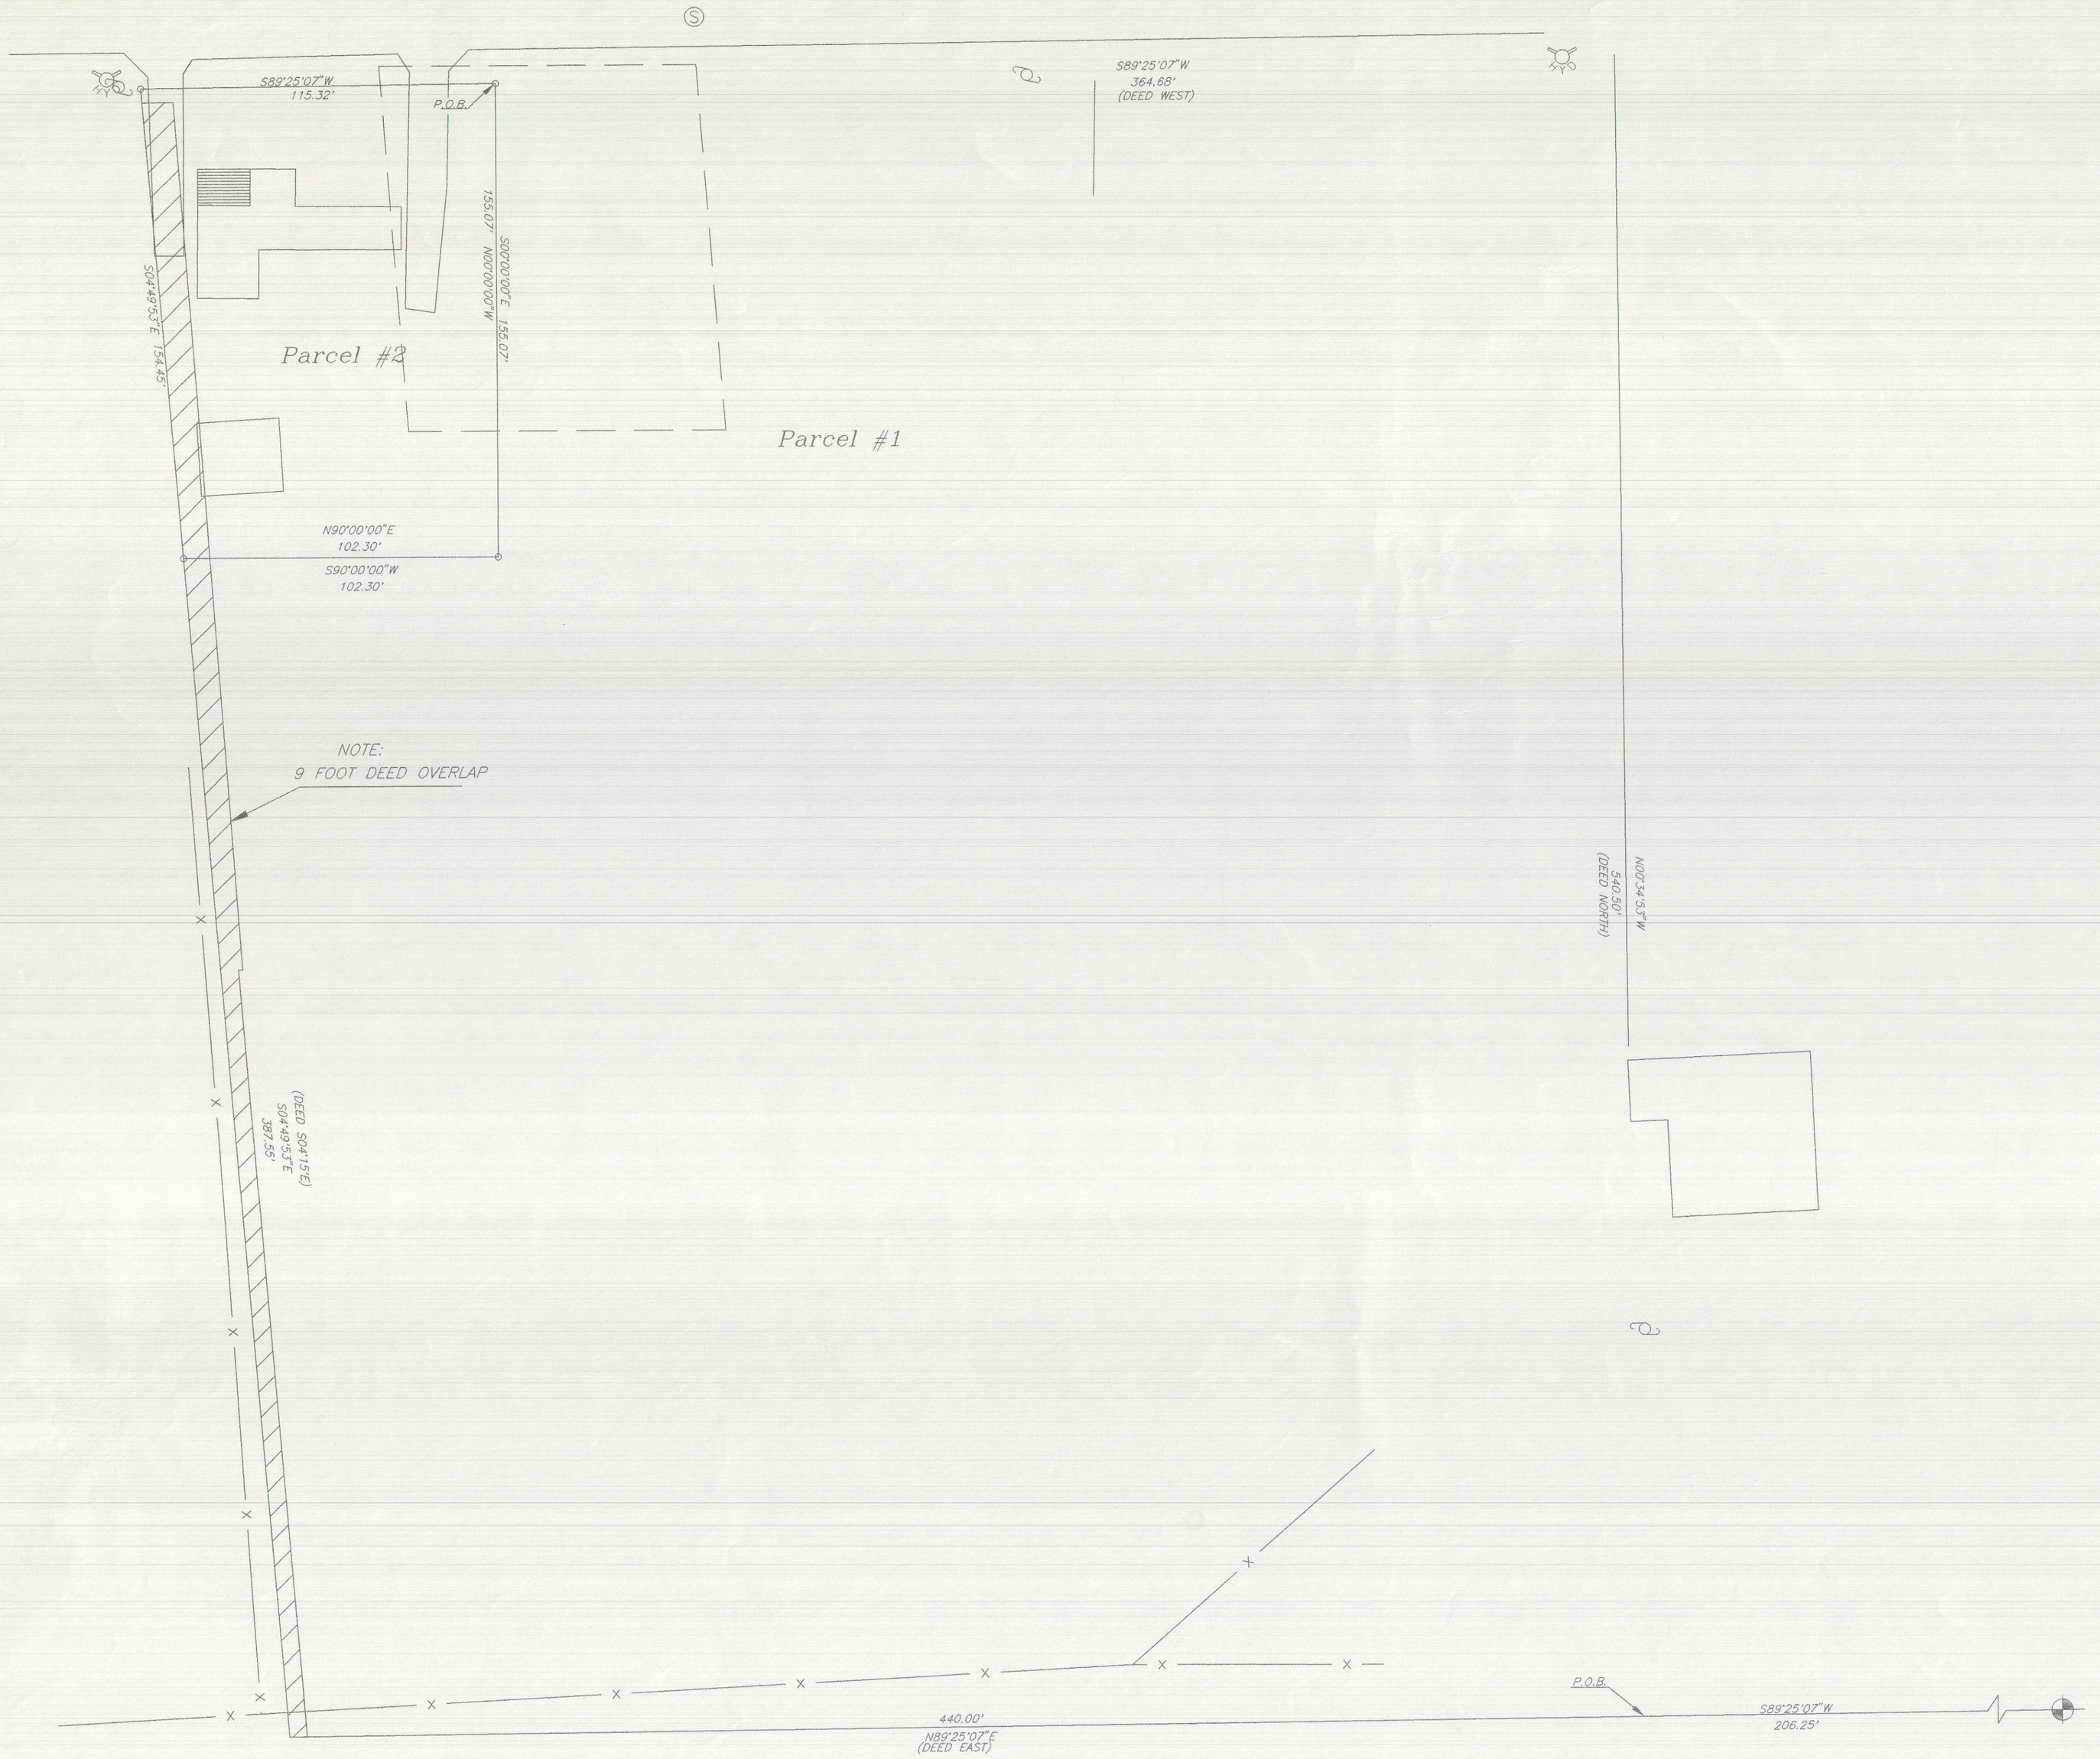

N

SCALE 1"=30'

#670

Ent 832156 Bk 861 Pg 630
Date: 08-APR-2016 2:19:05PM
Fee: NoneFiled By: CR
CARBON COUNTY RECORDER, Recorder
CARBON COUNTY CORPORATION
For: BLAIN HENRIE

Parcel #1

Beginning at a point South 89°25'07" West along the Section line 206.25 feet from the South Quarter corner of Section 30, Township 13 South, Range 10 East of the Salt Lake Base & Meridian.
Thence North 00°34'53" West 540.50 feet; thence South 89°25'07" West 364.68 feet; thence South 155.07 feet; thence West 102.30 feet; thence South 04°49'53" East 387.55 feet; thence North 89°25'07" East 440.00 feet to the point of beginning.

Containing 5.32 acres

Parcel #2

Beginning at a point South 89°25'07" West along the Section line 576.40 feet and North 540.53 feet from the South Quarter corner of Section 30, Township 13 South, Range 10 East of the Salt Lake Base & Meridian.
Thence South 89°25'07" West 115.32 feet; thence South 04°49'53" East 154.45 feet; thence East 102.30 feet; thence North 155.07 to the point of beginning.

Containing 0.37 acres

I, ART F. BARKER DO HEREBY DEPOSE AND SAY THAT I AM A REGISTERED LAND SURVEYOR AS PRESCRIBED BY THE LAWS OF THE STATE OF UTAH AND THAT I HOLD LICENSE NUMBER 162812. I FURTHER CERTIFY THAT I HAVE MADE THE SURVEY AS SHOWN HEREWITH.

Art F. Barker DATE: 6/28/97

ART F. BARKER
162812

PROJECT:	PROPERTY SURVEY	
FOR: BLAIN HENRIE EPH HENRIE 1625 WEST 4100 NORTH SPRING GLEN, UTAH (801) 472-3822		PREPARED BY: ART F. BARKER & ASSOCIATES SURVEYING & ENGINEERING 36 WEST MAIN STREET WELLINGTON, UTAH 84542 (801) 637-2394

Sec. 30 T13S R10E #670 Blain Henrie