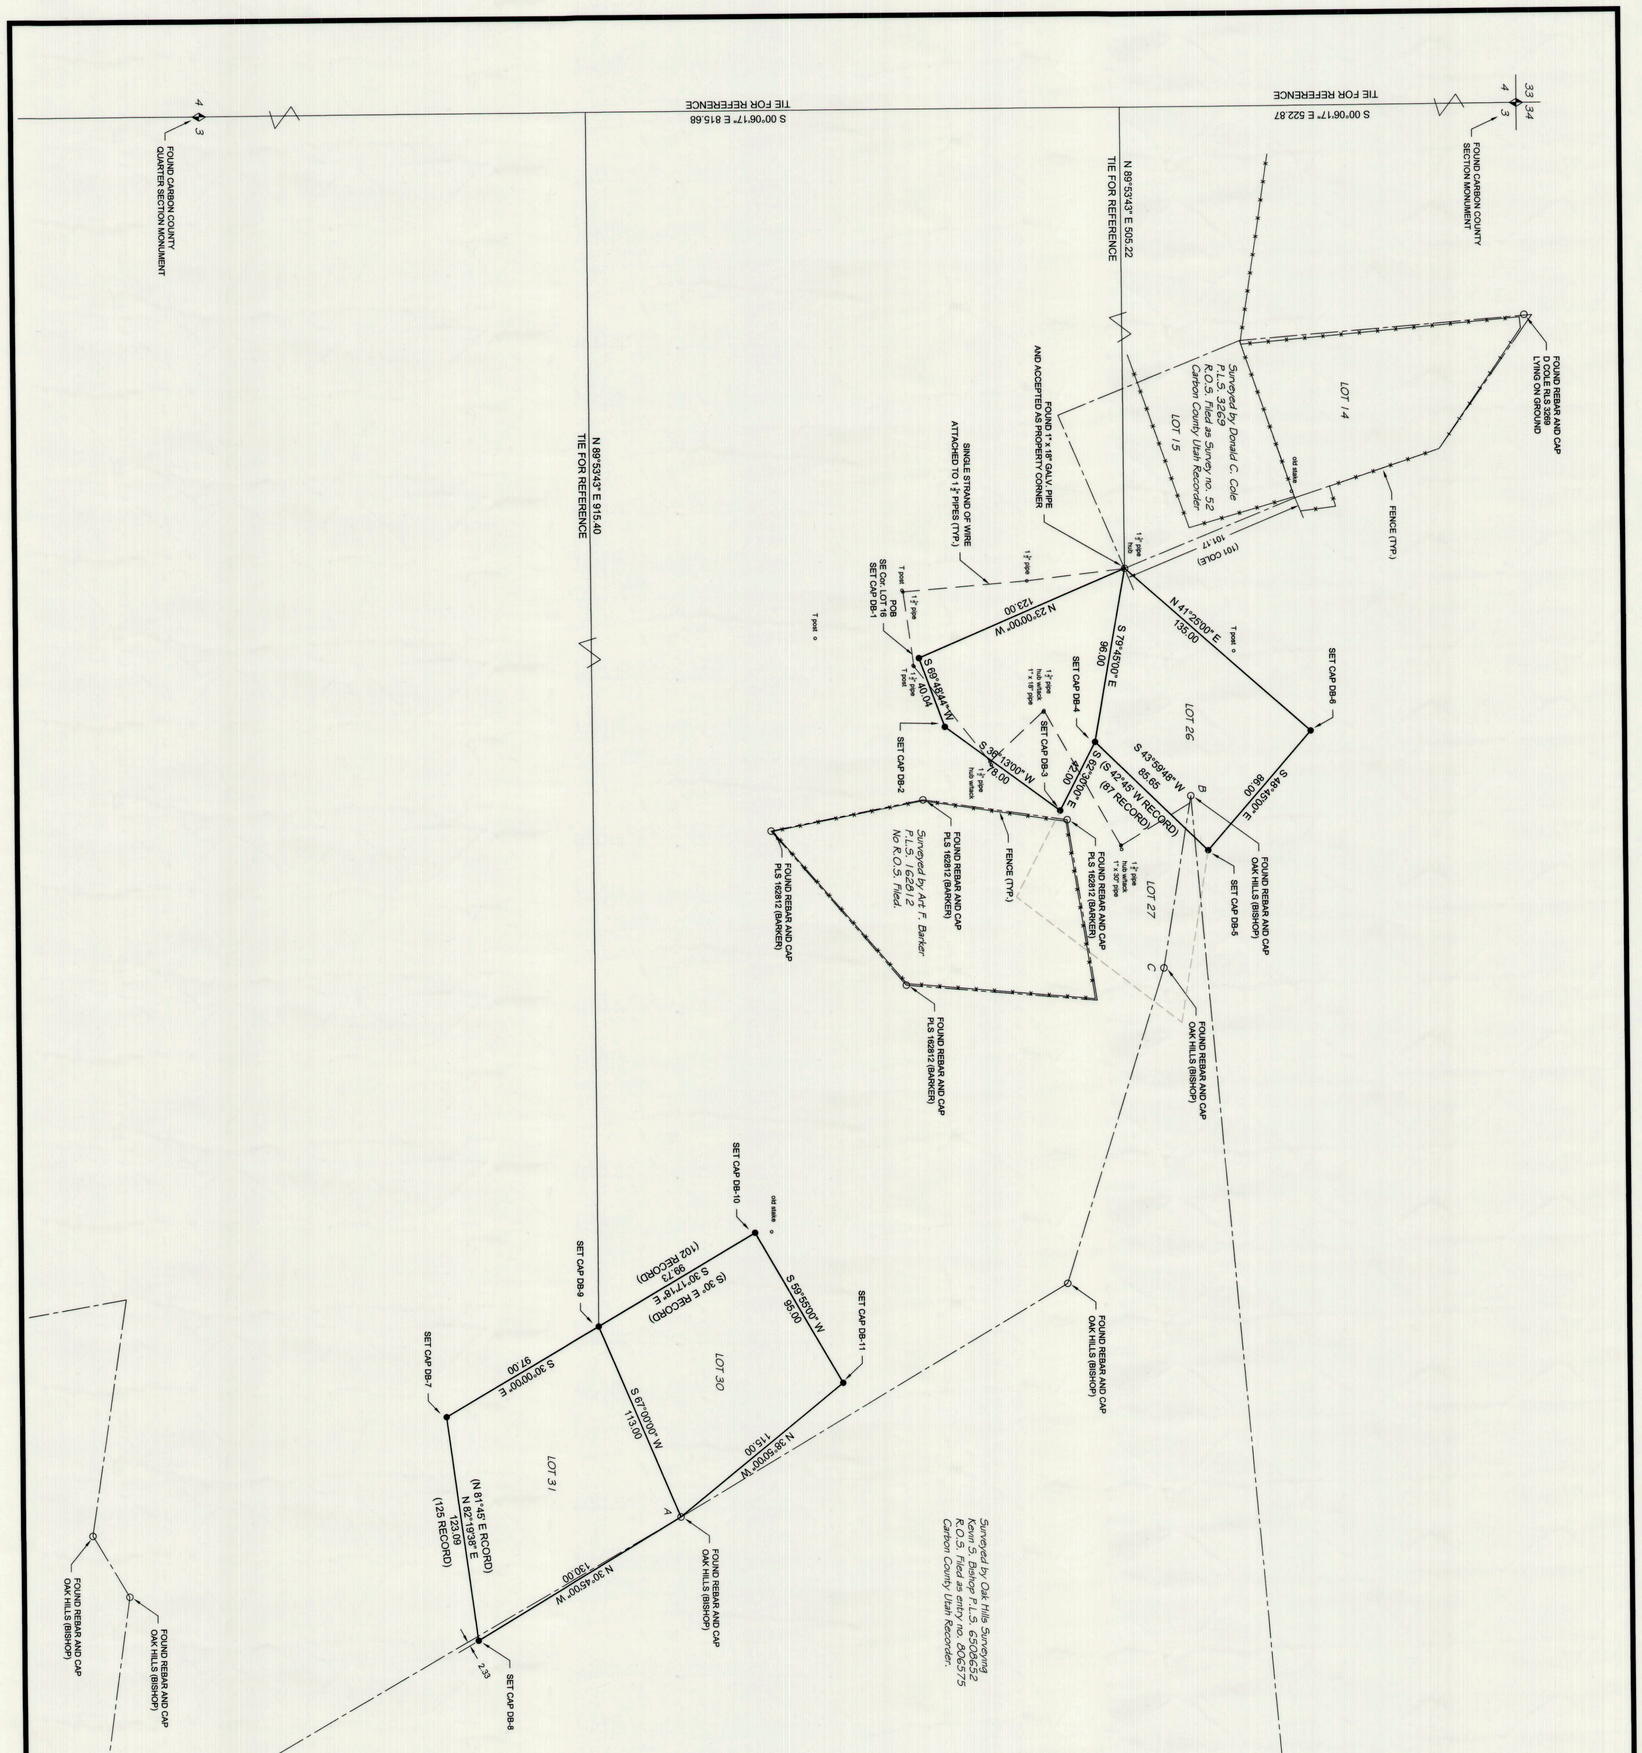

LOCATION OF SURVEY:

Located within Lot 4 of Section 3, T. 12 S., R. 7 E., SLB&M.

PROPERTY DESCRIPTIONS:

Lots 26, 30 and 31, Mountain Retreat Subdivision, Carbon County, Utah according to the official Plat thereof.

ALSO Beginning at the Southeast corner of Lot 16, Mountain Retreat Subdivision, Carbon County, Utah and running thence N 23° W, 123 feet; thence S 79°45' E, 96 feet; thence S 62°30' E, 42 feet; thence S 36°13' W, 78 feet; thence Southwesterly to the point of beginning.

BASIS OF BEARING:

Basis of Bearing: S 00°06'17" E between the Northwest corner and the West quarter corner of Section 3, T. 12 S., R. 7 E., SLB&M.

PURPOSE OF SURVEY:

Surveyed at the request of Dean Boren to locate and monument the property described in a Quit Claim Deed recorded as entry number 006679 in Book 245, Page 762, a Warranty Deed recorded as entry number 00076548 in Book 442, Page 758 and a Warranty Deed recorded as entry number 008225 in Book 249, Page 652, Official Records of the Carbon County Recorder.

NARRATIVE:

The Mountain Retreat Subdivision, recorded as entry number 91296, Plat 3A, Official Records of the Carbon County Recorder is unsigned and shows the approximate location of the Northwest Corner of Section 3, T.12 S., R.7 E. SLB&M, but there are no direct ties from the Section Corner to the Lots.

In 1993 Donald C. Cole surveyed Lots 14 and 15 using the existing fences and improvements to break-out the North 60 feet of Lot 15. He filed a record of survey with the County as entry number 52. He assumed the fence was the north line of Lot 14 was at the proper location. He did not make any ties to Section Corners. I agree with his primary assumption and located Lot 26 and the parcel to the south based on the information shown on his record of survey.

In 2009 Kevin S. Bishop surveyed the property east of the Mountain Retreat Subdivision. He filed a record of survey with the County as entry number 806575. That survey follows the east line of the subdivision fairly well with the exception of a bearing break between Lots 31 to the corner I have labeled as "C". I agree with the Bishop survey from the south and on the subdivision plat. I agree with the Bishop survey from the south and east line to point "A" and used that information to locate Lots 30 and 31. The property description then calls "to the Northwest corner of Lot 27, Mountain Retreat Subdivision" at the corner I have labeled as "B", also the preceding call is the same as that shown as the north line of Lot 27 on the subdivision plat. It is my belief that both corners "B" and "C" are in error. I also found evidence of a survey by Art F. Barker but could not find any record of survey filed. I believe his corners to be the location of Lot 24. I do not agree with this survey and did not use it to locate the property shown on this plat.

MONUMENTS FOUND:

- ◆ Denotes Section monument found.
- ○ Denotes Survey monument found.
- ◦ Denotes miscellaneous marker found.

MONUMENTS SET:

- ● Denotes a #5 rebar with a 1½" aluminum cap set on top marked LMS J&T ENG LS 163634 and additionally stamped as shown on drawing.

CERTIFICATE

I, LEE M. SWASEY, A PROFESSIONAL LAND SURVEYOR HOLDING UTAH CERTIFICATE NO. 163634, DO HEREBY CERTIFY THAT THE PLAT SHOWN HEREON HAS BEEN PREPARED FROM A FIELD SURVEY MADE UNDER MY DIRECTION AND CORRECTLY SHOWS THE DIMENSIONS AND MONUMENTS OF THE PROPERTY DESCRIBED TO THE BEST OF MY KNOWLEDGE AND BELIEF.

PROFESSIONAL LAND SURVEYOR — No. 163634 — LEE M. SWASEY — STATE OF UTAH

ENTRY NO. 00082575 FEE $15.00 Check Filed By: CR
CARBON COUNTY RECORDER
CARBON COUNTY CORPORATION
Fort JOHNSON & TUTTLE

SECTION	TOWNSHIP	RANGE	DATE	SCALE
3	12 S.	7 E.	27-July-16	1" = 40'
LOTS	BLOCK	SURVEY		DRAWN BY
26, 30 & 31		MOUNTAIN RETREAT SUBDIVISION		L.M.S.

SHEET No. 1 of 1

PROJECT No.

DEAN BOREN
W.C.B. FAMILY PARTNERSHIP
MOUNTAIN RETREAT SUBDIVISION

johansen & tuttle ENGINEERING INC.
P.O. Box 487, Castle Dale, UT 84513
(435) 381-2523 Fax (435) 381-2522, e-mail jt@etv.net

LEE M. SWASEY
PROFESSIONAL LAND SURVEYOR 163634

DESIGNED			CHECKED		
DRAWN	LMS	7-16	CHECKED	JLK	7-16
SURVEYED	JLK	6-16	CHECKED	LMS	7-16
R.O.W.			CHECKED		

PROJECT FILE: T/PPS/2016 /DEAN BOREN, SCOFIELD

#689

3-12-17 #689 Lots 26, 30, 31 Mtn. Retreat Sub.

EMAIL FILE COPY MANUAL CA ETN SA