VE DATA

	LENGTH	CHORD	CHORD BRG.
	80.00	79.94	S87°58'08"E
	149.20	148.81	S84°27'51"E
	142.91	142.53	S84°27'51"E
	75.50	75.45	S80°45'00"E
	94.50	93.94	S88°04'28"E
	168.93	165.74	N61°44'18"E
	278	276.55	N72°34'02"E
	12	301.70	N72°34'02"E

Indexed ✓✓
Abstracted ✓
Rec. Fee $12.50

ROBERT TORGERSON
Aug 15 3 41 PM '78
BOOK 3 OF PLATS
PAGE 180
ANN O'BRIEN
COUNTY RECORDER

180

ARTH... DUAN... WISE

...TH ... SURVEYOR ... BY AUTH... AND SHOWN ON THIS PLAT AN... INTO LOTS, BLOCKS, STREETS, AN... STAKED ON THE GROUND AS SH...

...MMENCING at a point which ... Northwest corner of Section 18,

COURSE	DISTANCE
N89°14'44"E	280.00
S33°52'02"E	244.56
S42°22'48"W	228.83
S72°34'02"W	301.70
N77°14'44"W	50.00
N84°27'51"W	142.53
S88°19'03"W	165.00
N06°17'14"E	50.49
N17°50'08"W	72.85
N78°22'47"E	305.36
N16°48'04"E	69.73
N89°14'44"E	80.00
N0°19'42"W	190.00

...S OF BEARING — Utah Stat...

JUNE 7-1978
DATE

...KNOW ALL MEN BY THESE PR... ...PERTY DESCRIBED IN THE SURVE... ...THE SAME TO BE SUBDIVIDED INTO ... STREETS AND OTHER PUBLIC A...

...N WITNESS HEREOF WE HA... ...DAY OF June
Robert D. Torgerso...
Faye LaDawn Torge...

STATE OF UTAH) S.S.
...UNTY OF CARBON)

...ON THE 12th DAY OF ... ...E THE SIGNERS OF THE FOREGO... ...EXECUTE THE SAME.

...MMISSION EXPIRES April ...

ACCE...
...E County Com...
...COUNTY APPROVES THIS ... ...EMENTS, AND OTHER PARCELS ... ...THE PUBLIC THIS 20th ...

James D. Simons - C...

APPROVED ...NGINEER ...e Seal Below)

...O THE FOLLO...

PLAT "A"

PINNACLE CREEK ESTATES

SUBDIVISION

CARBON COUNTY, UTAH

SCALE 1" = 50' FEET

...7th PLAN... CA...
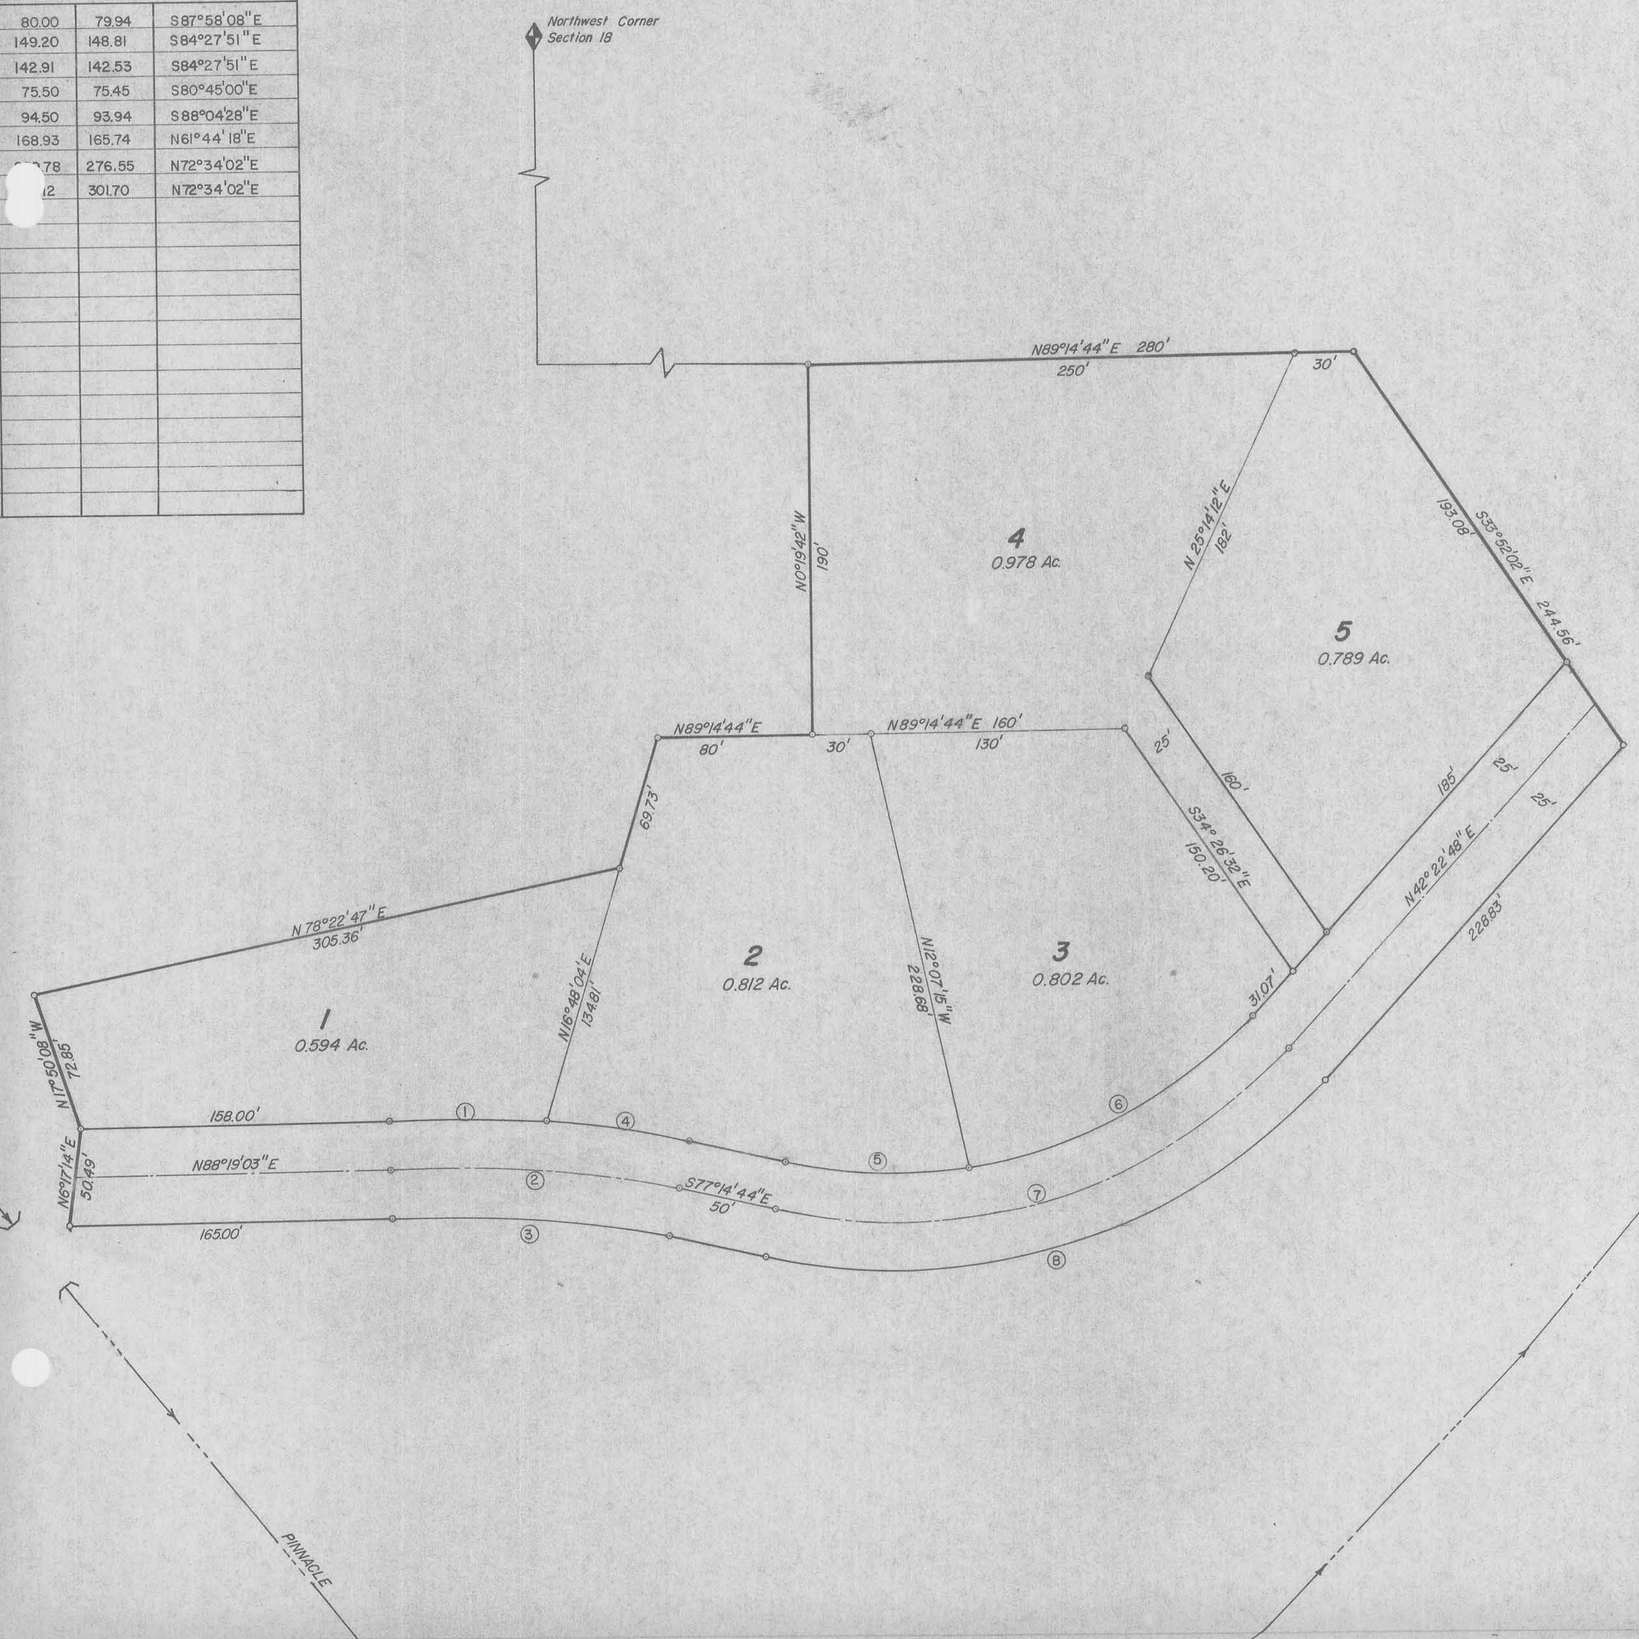
...OR-SECRETARY