FILED AND RECORDED FOR
FRANK H. FEICHKO
Nov 27 2 25 PM '79
BOOK 3 OF PLATS
PAGE 202
ANN O'BRIEN

Entry No. 153040
Indexed ✓
Abstracted ✓
Rec. Fee 11.50

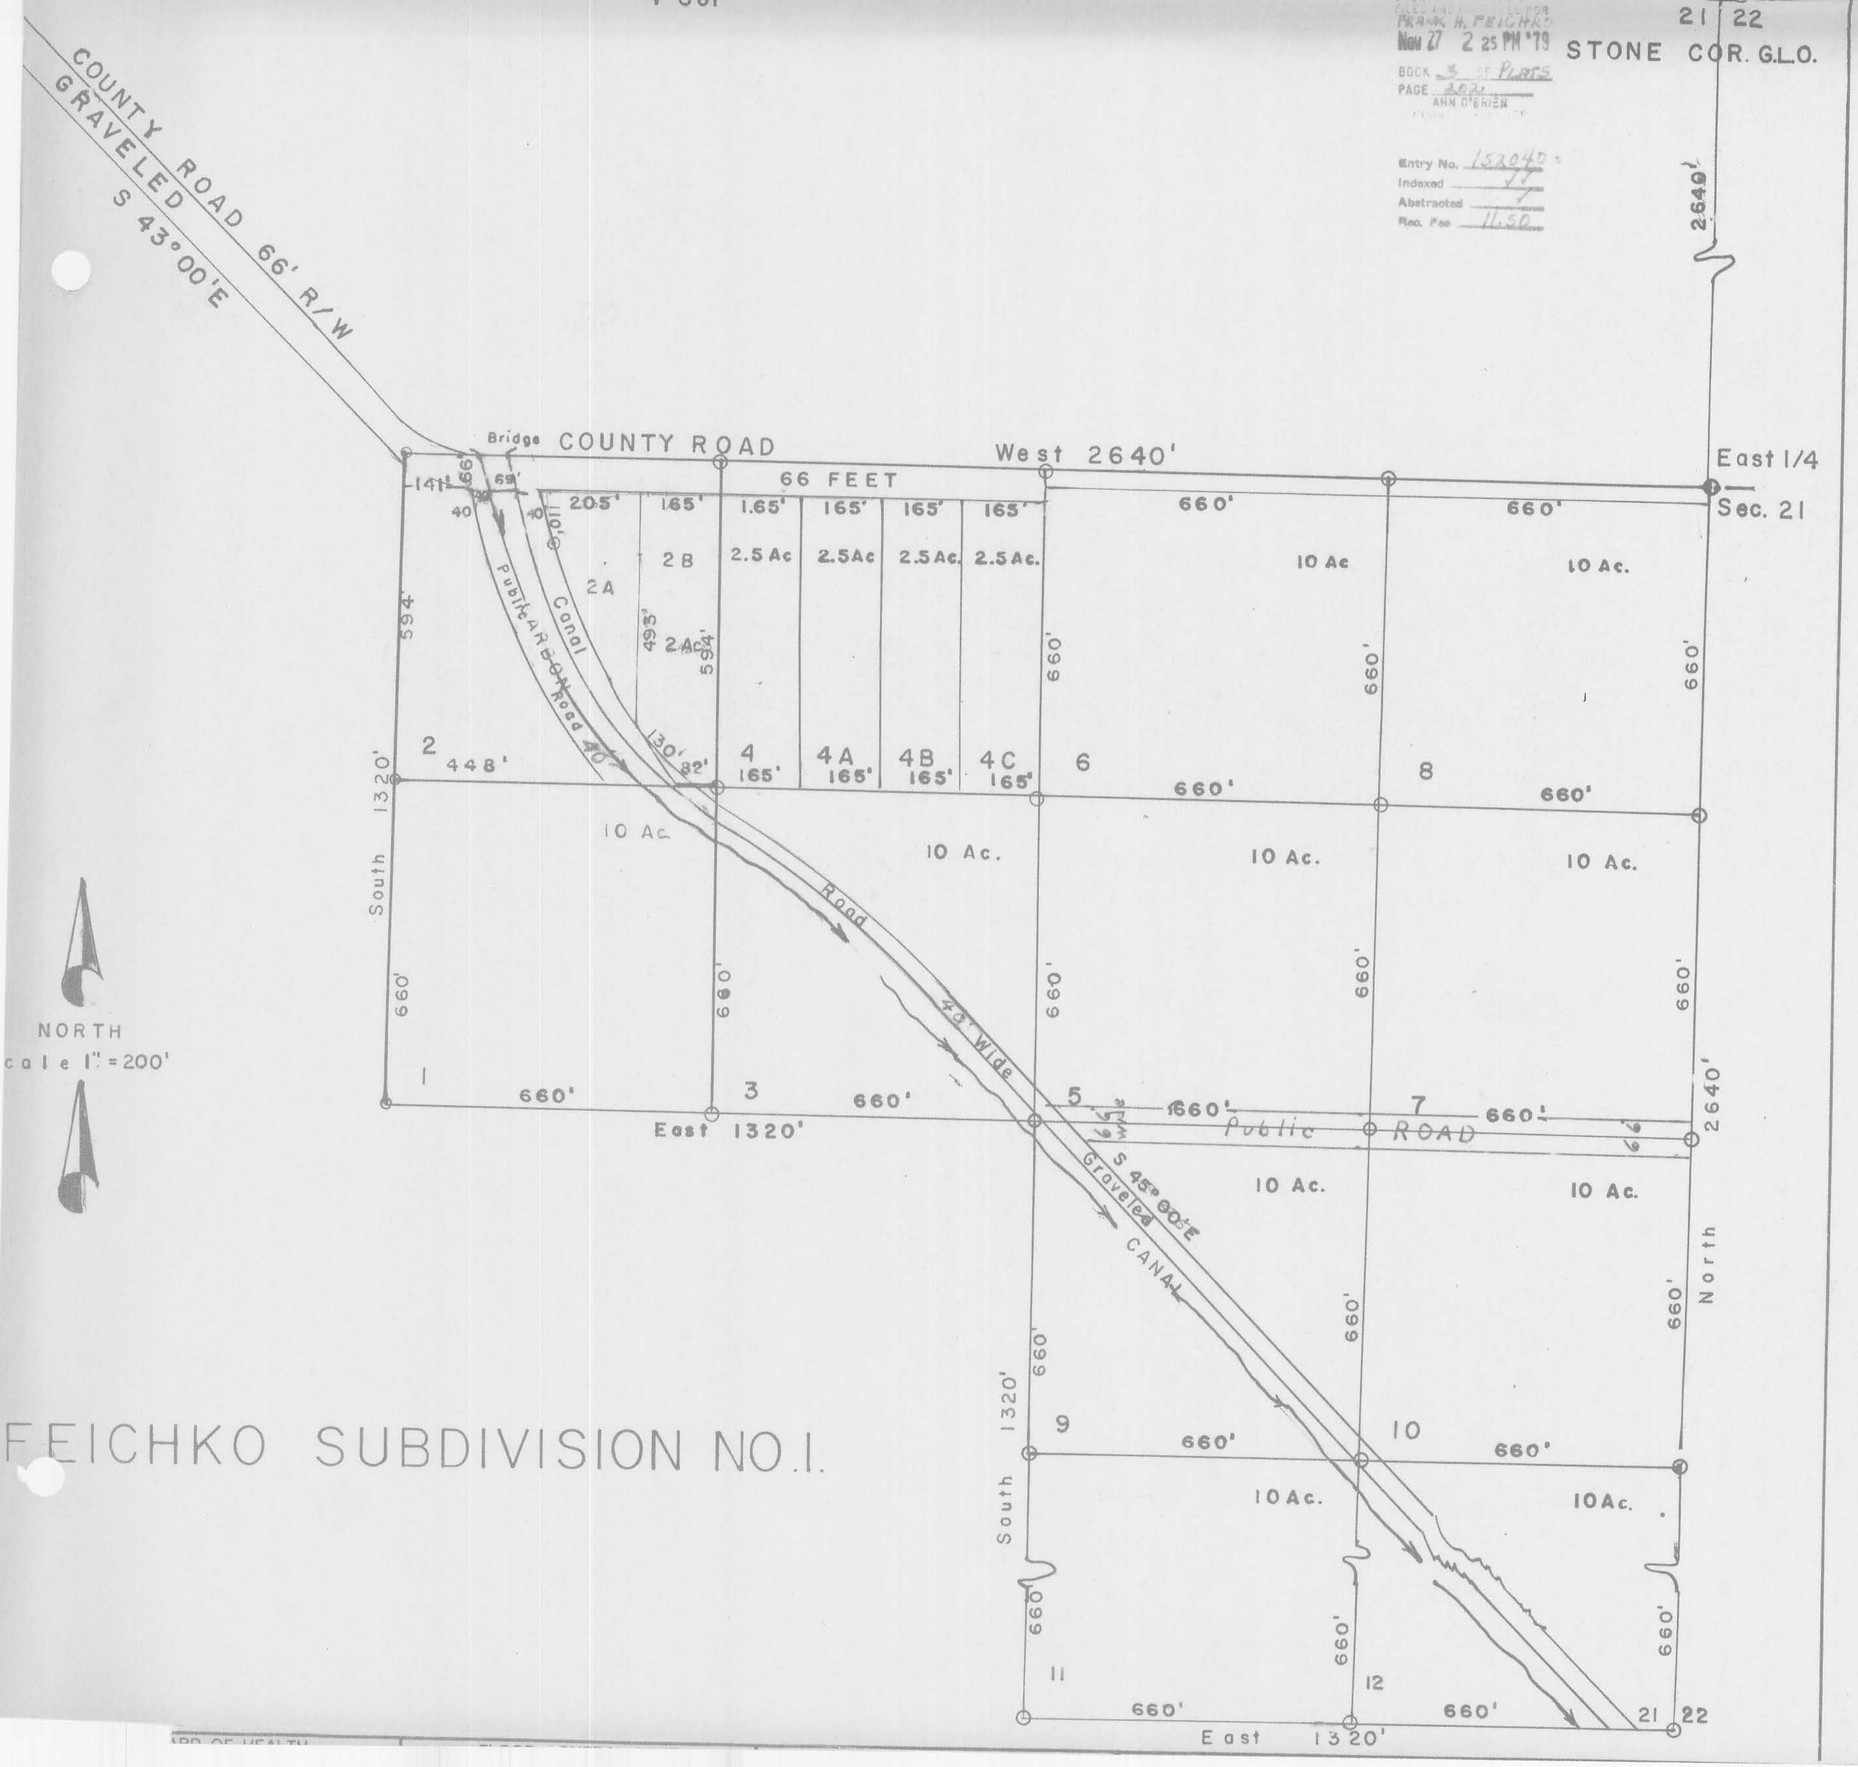

FEICHKO SUBDIVISION NO.I.

Civil Engineer, and/or Land Surveyor, and that I hold Certificate No. 1050, as prescribed under the laws of the State of Utah. I further certify that by authority of the Owners, I have made a survey of the tract of land shown on this plat and described below and have subdivided said tract of land into lots and streets, hereafter to be known as

202

REVISIONS TO FEICHKO SUBDIVISION

and that the same has been correctly surveyed and staked on the ground as shown on this plat.

BOUNDARY DESCRIPTION

COURSE	DIST.	REMARKS

BEGINNING AT A POINT 2640' SOUTH OF THE NE CORNER OF SECTION 21, T.W.P 15 S, R.10E, S.L.B.M. AND RUNNING THE WEST 2640', SOUTH 1320', EAST 1320', SOUTH 1320', EAST 1320', NORTH 2640' MORE OR LESS TO THE POI OF BEGINNING.

CONTAINS 120 ACRES

John Bene
JOHN BENE C.E
UTAH 1050

11/10/79
DATE

OWNER'S DEDICATION

Know all men by these presents that , they undersigned owner (s) of the above described tract of land, having caused same to be subdivided into lots and streets to be hereafter known as the

AMENDMENT NO.2 TO FEICHKO SUBDIVISION-

do hereby dedicate for perpetual use of the public all parcels of land shown on this plat as intended for Public use.

In witness whereby have hereunto set th 10th day of NOV. A.D. 19 79

Frank H Feichko
Carol J Feichko
Clifford Brady
Marilyn Brady

ACKNOWLEDGMENT

STATE OF UTAH
County of CARBON } S.S.

On the day of NOV A.D. 19 79, personally appeared befor me, the undersigned Notary Public, in and for said County of CARBON in said State of Utah, the signer(s) of the above Owner's dedication, in number, who duly acknowledged to me that they signed it freely and voluntarily and for the uses and purposes therein mentioned.

MY COMMISSION EXPIRES May 14, 1981

John Bene
NOTARY PUBLIC
RESIDING IN Carbon COUNT
CARBON COU

SALT LAKE BASE & MERIDIAN